# ATTACHMENT 2

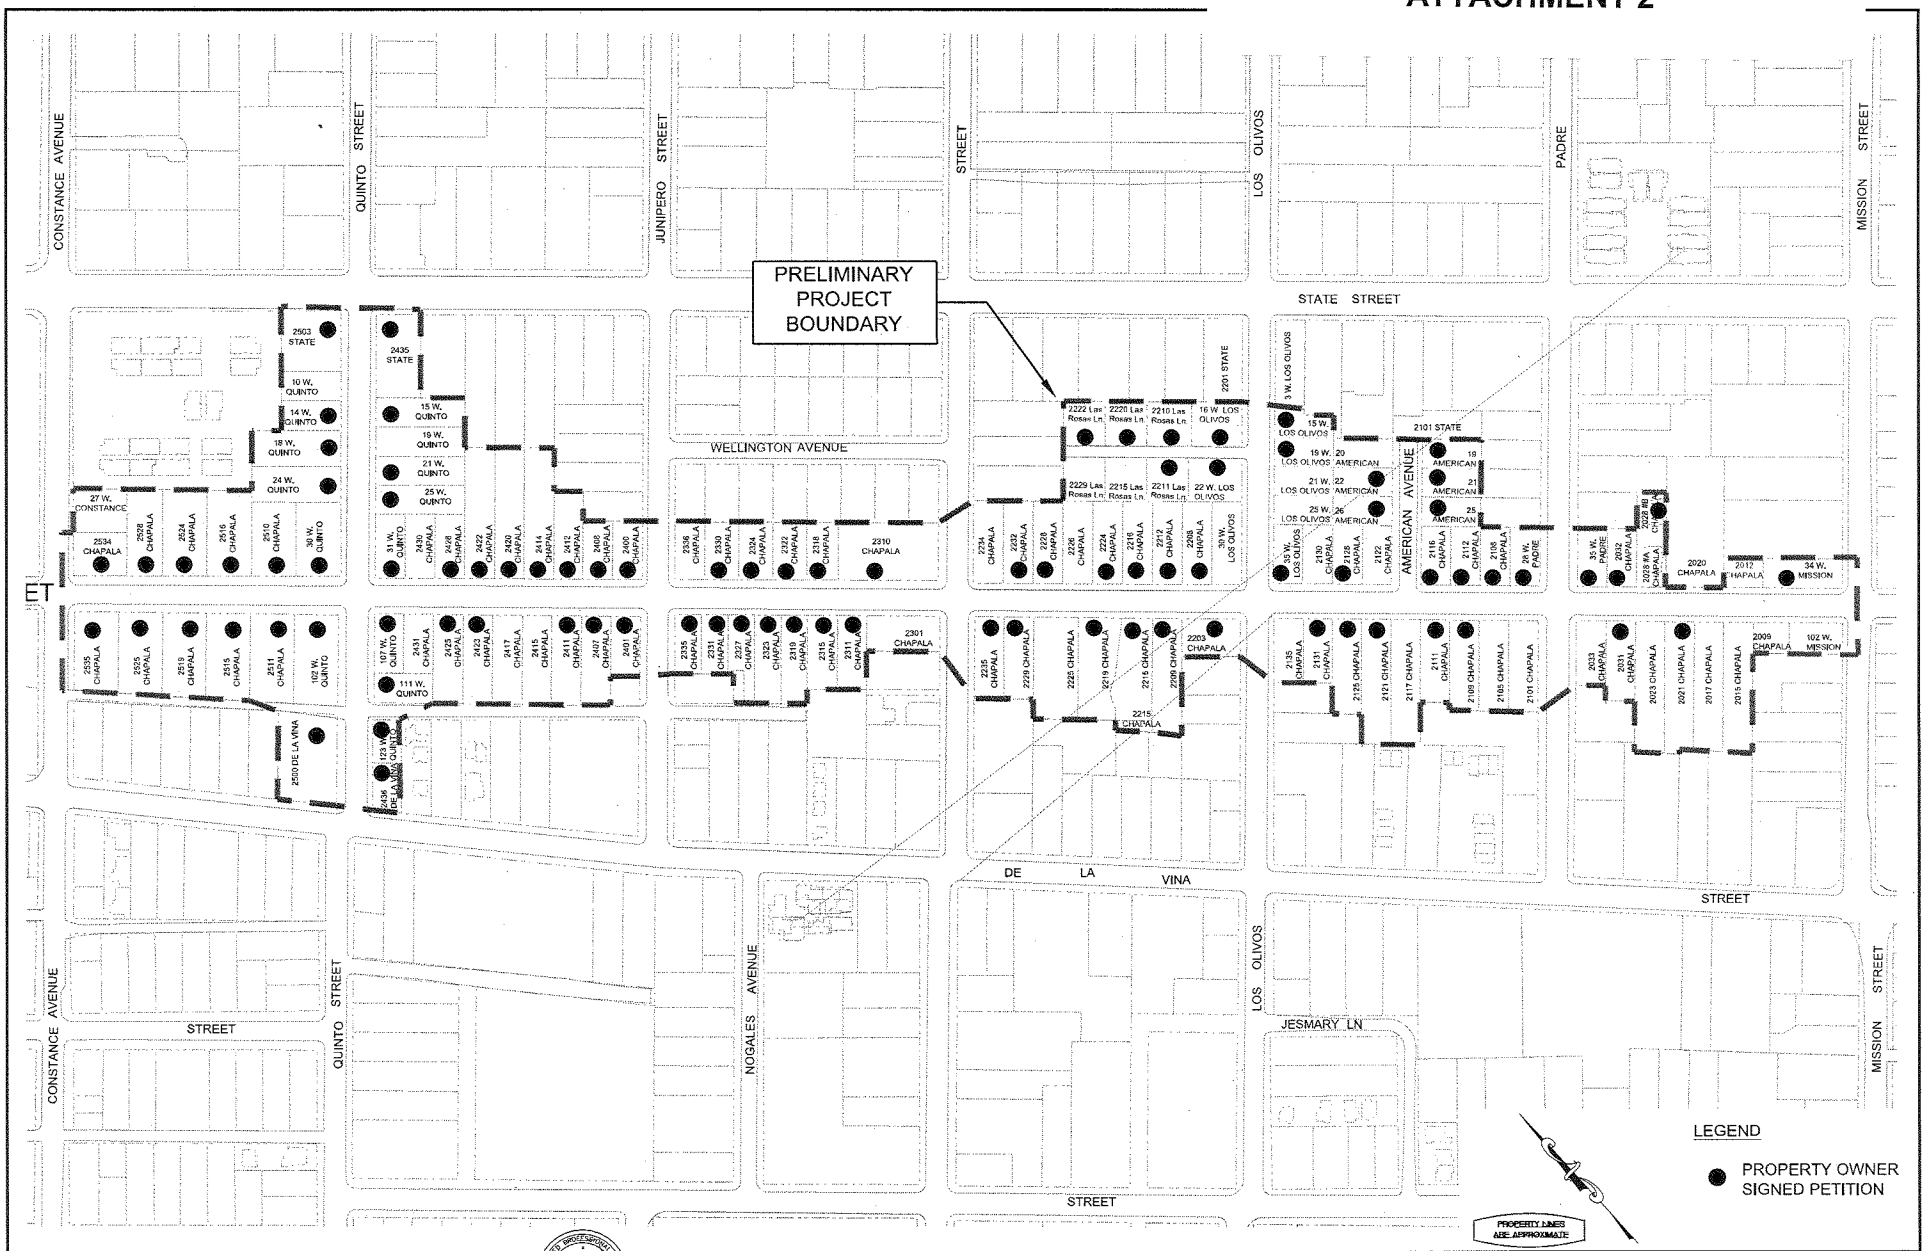


| NO. | DESCRIPTION | DATE | APPROVED |
|---|---|---|---|
| | | | |

REVISIONS

DESIGN LA
DRAWN LA
CHECKED –
TRAN. EL –
TRAN. ENG. –
ATLAS –

PROJECT ENGINEER DATE

UNDERGROUND UTILITY ASSESSMENT DISTRICT

## PRELIMINARY PROJECT BOUNDARY

NORTH CHAPALA

CITY OF SANTA BARBARA
PUBLIC WORKS DEPARTMENT-ENGINEERING DIVISION

APPROVED: CITY ENGINEER DATE 20

SCALE: VERT. N/A HOR. 1"=100'

SHT. 1 OF 1 SHTS.

PROJ. NO. –

ARCH. NO. DWG. NO. –