Attachment 2

LOMA ALTA HILL SIDEWALK : PROPOSED EASEMENT AREA LOCATIONS (APN's)

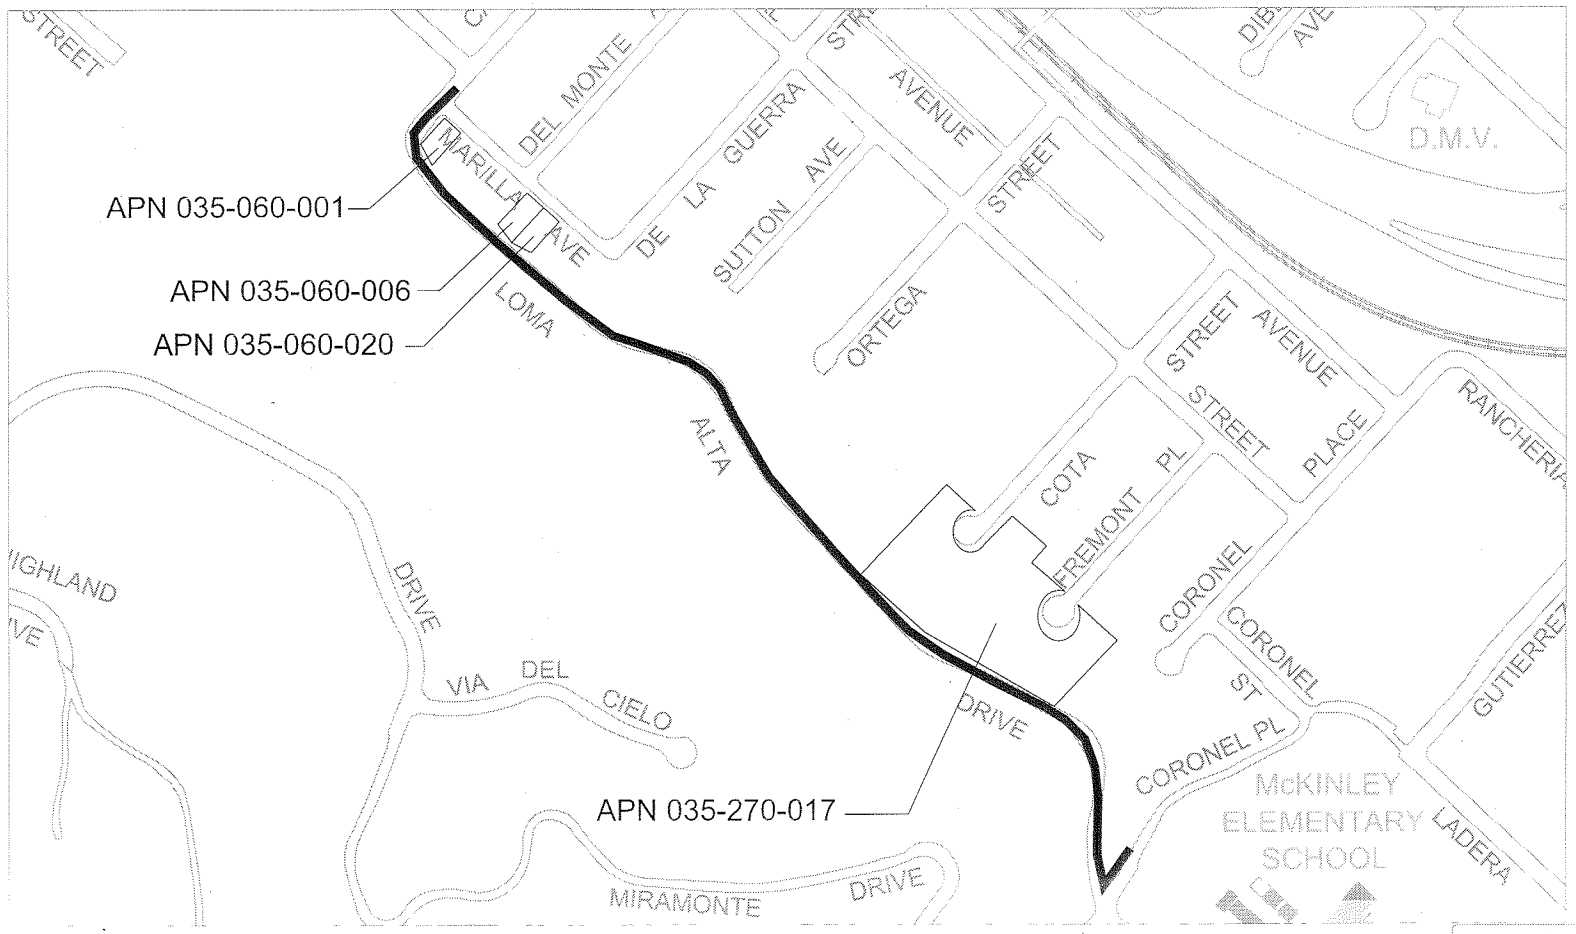

VICINITY MAP

PROPERTY LINES ARE APPROXIMATE

Call: TOLL FREE 1-800-422-4133

NO.	DESCRIPTION	DATE	APPROVED
	60% SUBMITTAL NOT FOR CONSTRUCTION		

REVISIONS

DESIGN LA
DRAWN LA
CHECKED DS
TRAN. PL.
TRAN. ENG.
ATLAS

PROJECT ENGINEER DATE

LOMA ALTA HILL SIDEWALK, BID NO. 4164

TITLE SHEET & VICINITY MAP

CITY OF SANTA BARBARA
PUBLIC WORKS DEPARTMENT–ENGINEERING DIVISION
APPROVED :
CITY ENGINEER DATE 20

SCALE: VERT. HOR.
ARCH. NO.
PROJ. NO.
SHT. OF SHTS.
DWG. NO.