ATTACHMENT 1

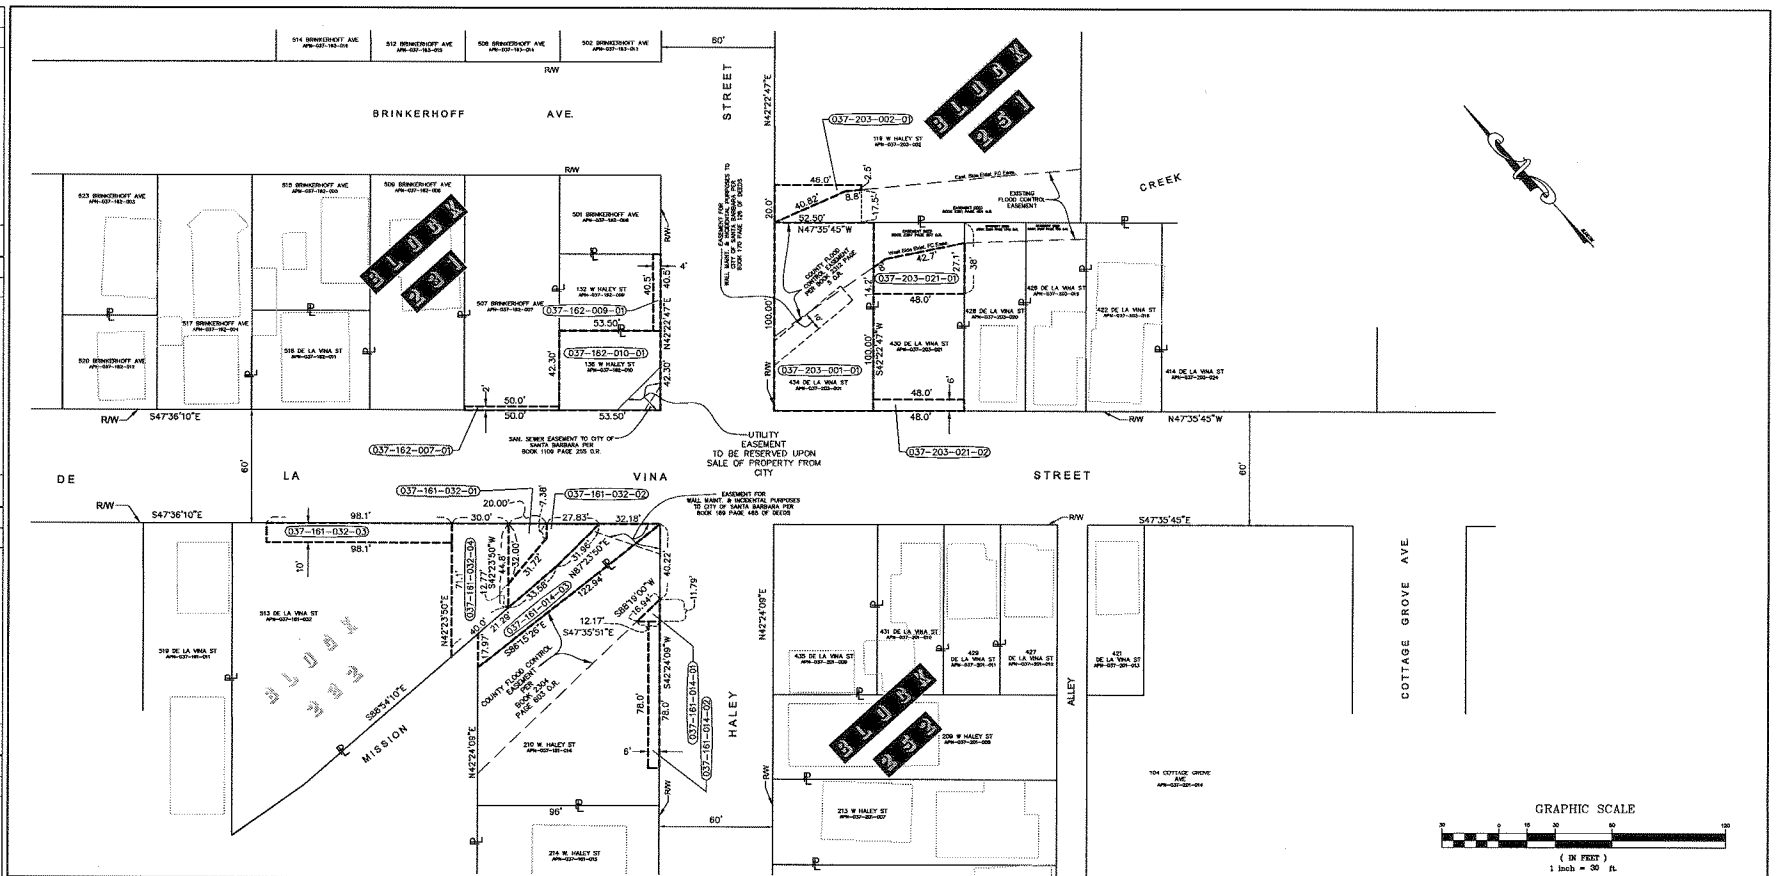

PARCEL NO.	GRANTOR	AREAS REQUIRED S.F.	AREAS REMAINDER S.F.	AREAS TOTAL S.F.	REMARKS
037-161-014-01	MARIA E. SOLIS	72	10,382	10,454	EASEMENT FOR STREET, DRAINAGE AND FLOOD CONTROL PURPOSES
037-161-014-02	" "	466			TEMPORARY CONSTRUCTION EASEMENT
037-161-014-03	HEIRS OF ARTHUR O. NORTON	1,752	-0-	1,752	FEE TO S.B. COUNTY FCD
037-161-032-01	ROGER LOWELL EGGARS & JOYCE MARIE EGGARS, TR	394	20,273	21,344	EASEMENT FOR STREET, DRAINAGE AND FLOOD CONTROL PURPOSES (NON-EXCLUSIVE)
037-161-032-02	" " " "	677			EASEMENT FOR STREET, DRAINAGE AND FLOOD CONTROL PURPOSES (EXCLUSIVE)
037-161-032-03	" " " "	981			TEMPORARY CONSTRUCTION EASEMENT (NON-EXCLUSIVE)
037-161-032-04	" " " "	1,737			TEMPORARY CONSTRUCTION EASEMENT (EXCLUSIVE)
037-162-007-01	ROBERT A. LIVERNOIS & WANDA E. LIVERNOIS	100	6,098	6,098	TEMPORARY CONSTRUCTION EASEMENT
037-162-010-01	GEORGE GALINDO & KAREN GALINDO	2,263	-0-	2,263	FEE ACQUISITION
037-162-009-01	CARL BOLTON	162	2,178	2,178	TEMPORARY CONSTRUCTION EASEMENT
037-203-001-01	MICHAEL R. SMITH, CRAIG A. LIEBERMAN, MARY P. YACKLEY, JOSHUA B. KANE & ELDA BEJAR	5,250	-0-	5,250	FEE ACQUISITION
037-203-021-01	BALTAZAR S. MORENO - LIVING TRUST	1,057	4,792	4,792	TEMPORARY CONSTRUCTION EASEMENT
037-203-021-02	" "	288			TEMPORARY CONSTRUCTION EASEMENT
037-203-002-01	ALFRED HASKELL & JUDITH HASKELL, TR 50% JEFFREY L. LAING & BARBARA A. LAING, TR 50%	454	18,734	18,734	TEMPORARY CONSTRUCTION EASEMENT

LICENSED LAND SURVEYOR
Mark E. Reinhardt
No. 6392
Exp. 12/31/08
STATE OF CALIFORNIA

MNS ENGINEERS INC
ENGINEERS • SURVEYORS • CONSTRUCTION MANAGERS
Quality Infrastructure Services
4141 STATE STREET, SUITE B-11, SANTA BARBARA, CA 93110
TELEPHONE (805) 682-5821 FAX. (805) 682-8931

P.N. 10-00002-825 * 1000002_RWAM.dwg * 07/07 * TR * E-File

NOTES:

EXISTING R/W & PROPERTY BOUNDARIES WERE PROVIDED BY THE CITY OF SANTA BARBARA. BASIS OF BEARINGS IS PER RS BOOK 147, PAGES 70-74.

CITY OF SANTA BARBARA, CALIFORNIA

RIGHT OF WAY APPRAISAL MAP

FOR HALEY/DE LA VINA BRIDGE REPLACEMENT PROJECT

AUGUST 2007

SCALE 1 INCH = 30 FEET

LAST REVISION 12-27-07

FILE: 10-00002_RWAM.dwg

REVISIONS | DATE | REV. CK

DATE | NAME

Scribed ____ Checked ____ Traced ____ Checked ____

HWD COPY NO.

Dec 27, 2007 - 4:33pm TI:(10-00000 Series)1000002 HALEY-DELAVINA-BRIDGE:(CADD)1000002dwgs(SURVEY_ROW_APPRAISAL MAP)(10-00002_RWAM.dwg