Attachment

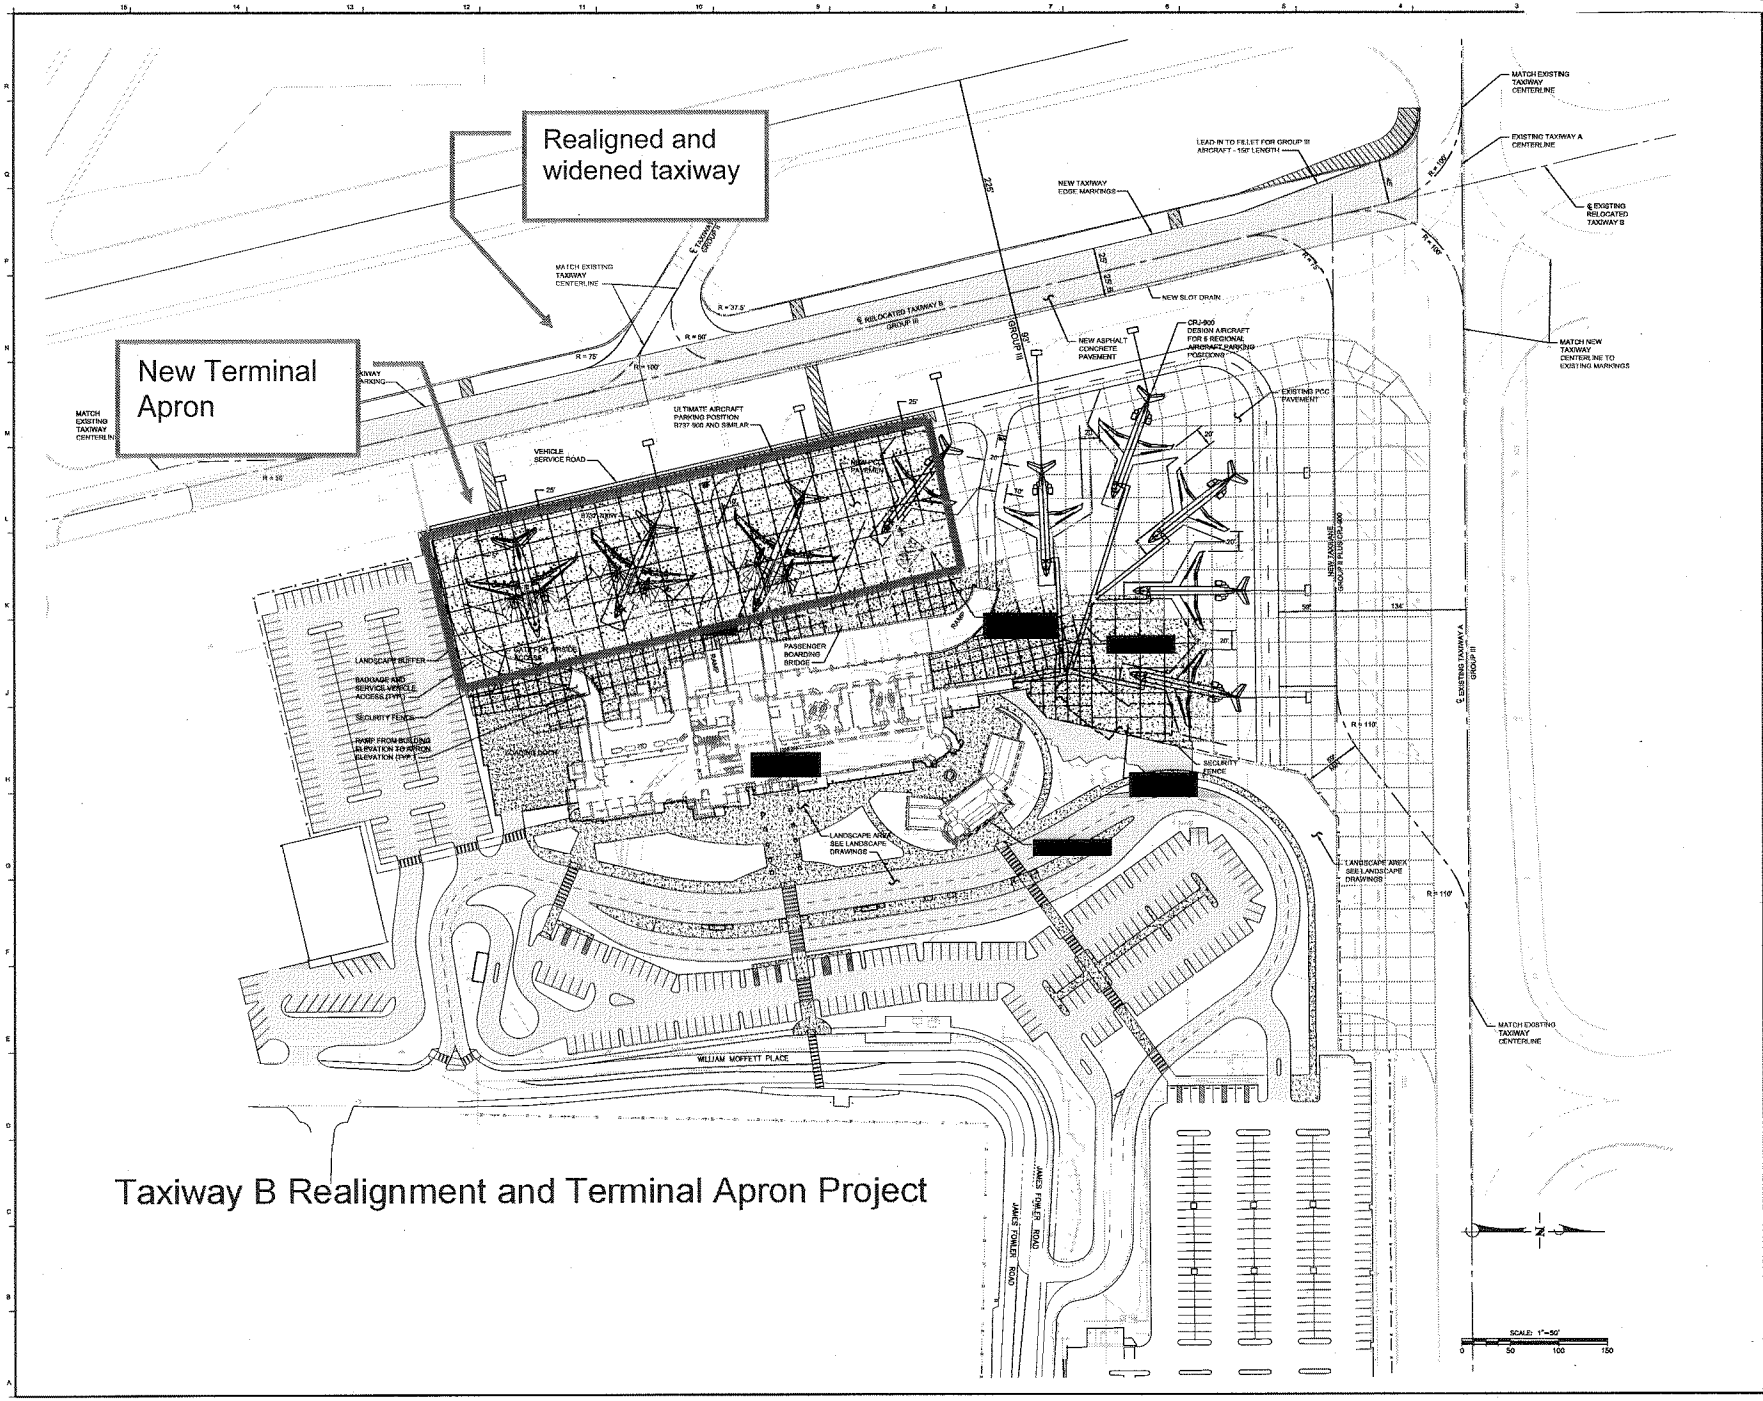

HNTB

HNTB Architecture
The HNTB Companies
ARCHITECTS
ENGINEERS
PLANNERS

California Architecture, P.C.
One Bunker Hill
601 West Fifth Street, Suite 1010
Los Angeles, CA 90071
(213) 403-9000 Fax (213) 403-1001

HNTB

HNTB CORPORATION
600 108th Avenue NE, Suite 900
Bellevue, WA 98004

Tel (425) 455-3555
Fax (425) 453-9178
www.hntb.com

AIRLINE TERMINAL IMPROVEMENT PROJECT
SANTA BARBARA MUNICIPAL AIRPORT
SANTA BARBARA, CALIFORNIA

CITY OF SANTA BARBARA
PUBLIC WORKS DEPARTMENT - ENGINEERING DIVISION

APPROVED: _____ CITY ENGINEER
DATE: _____
PROJECT NO: _____

NOT FOR CONSTRUCTION

DATE	DECEMBER 17, 2007
ISSUED FOR:	90% CD SET
PROJECT NO:	48512
DRAWN BY:	
CHECKED BY:	
APPROVED BY:	

#	DATE	DESCRIPTION
1		
2		
3		
4		
5		

SHEET TITLE & NUMBER

AIRSIDE SITE PLAN

C2.1

Copyright HNTB 2007