ATTACHMENT 2

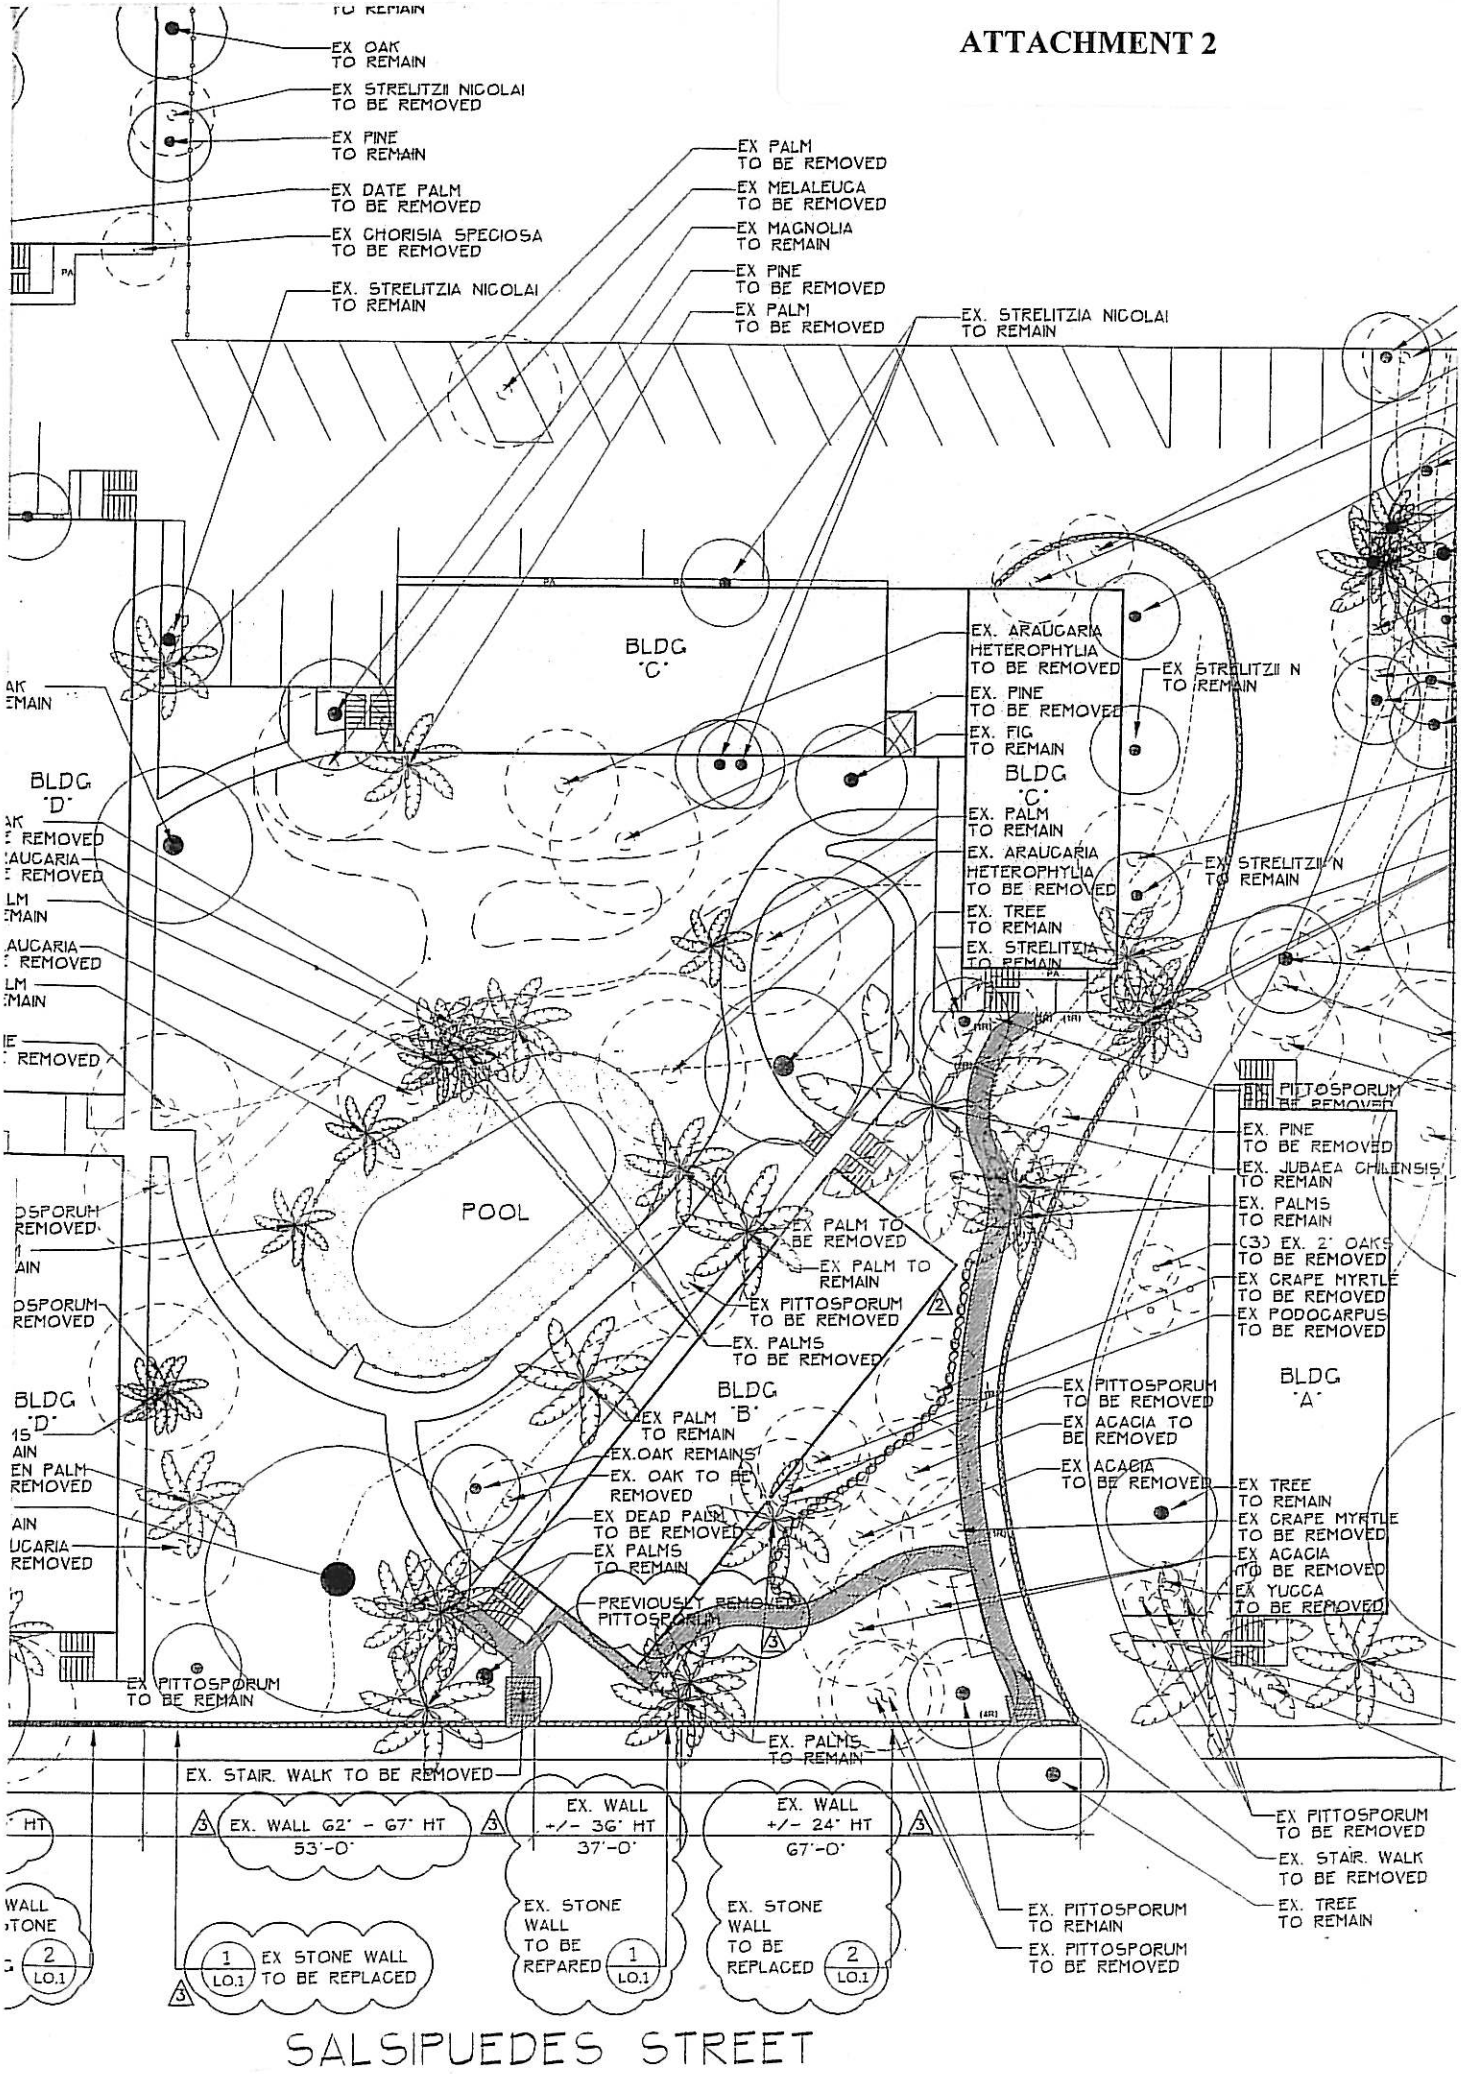

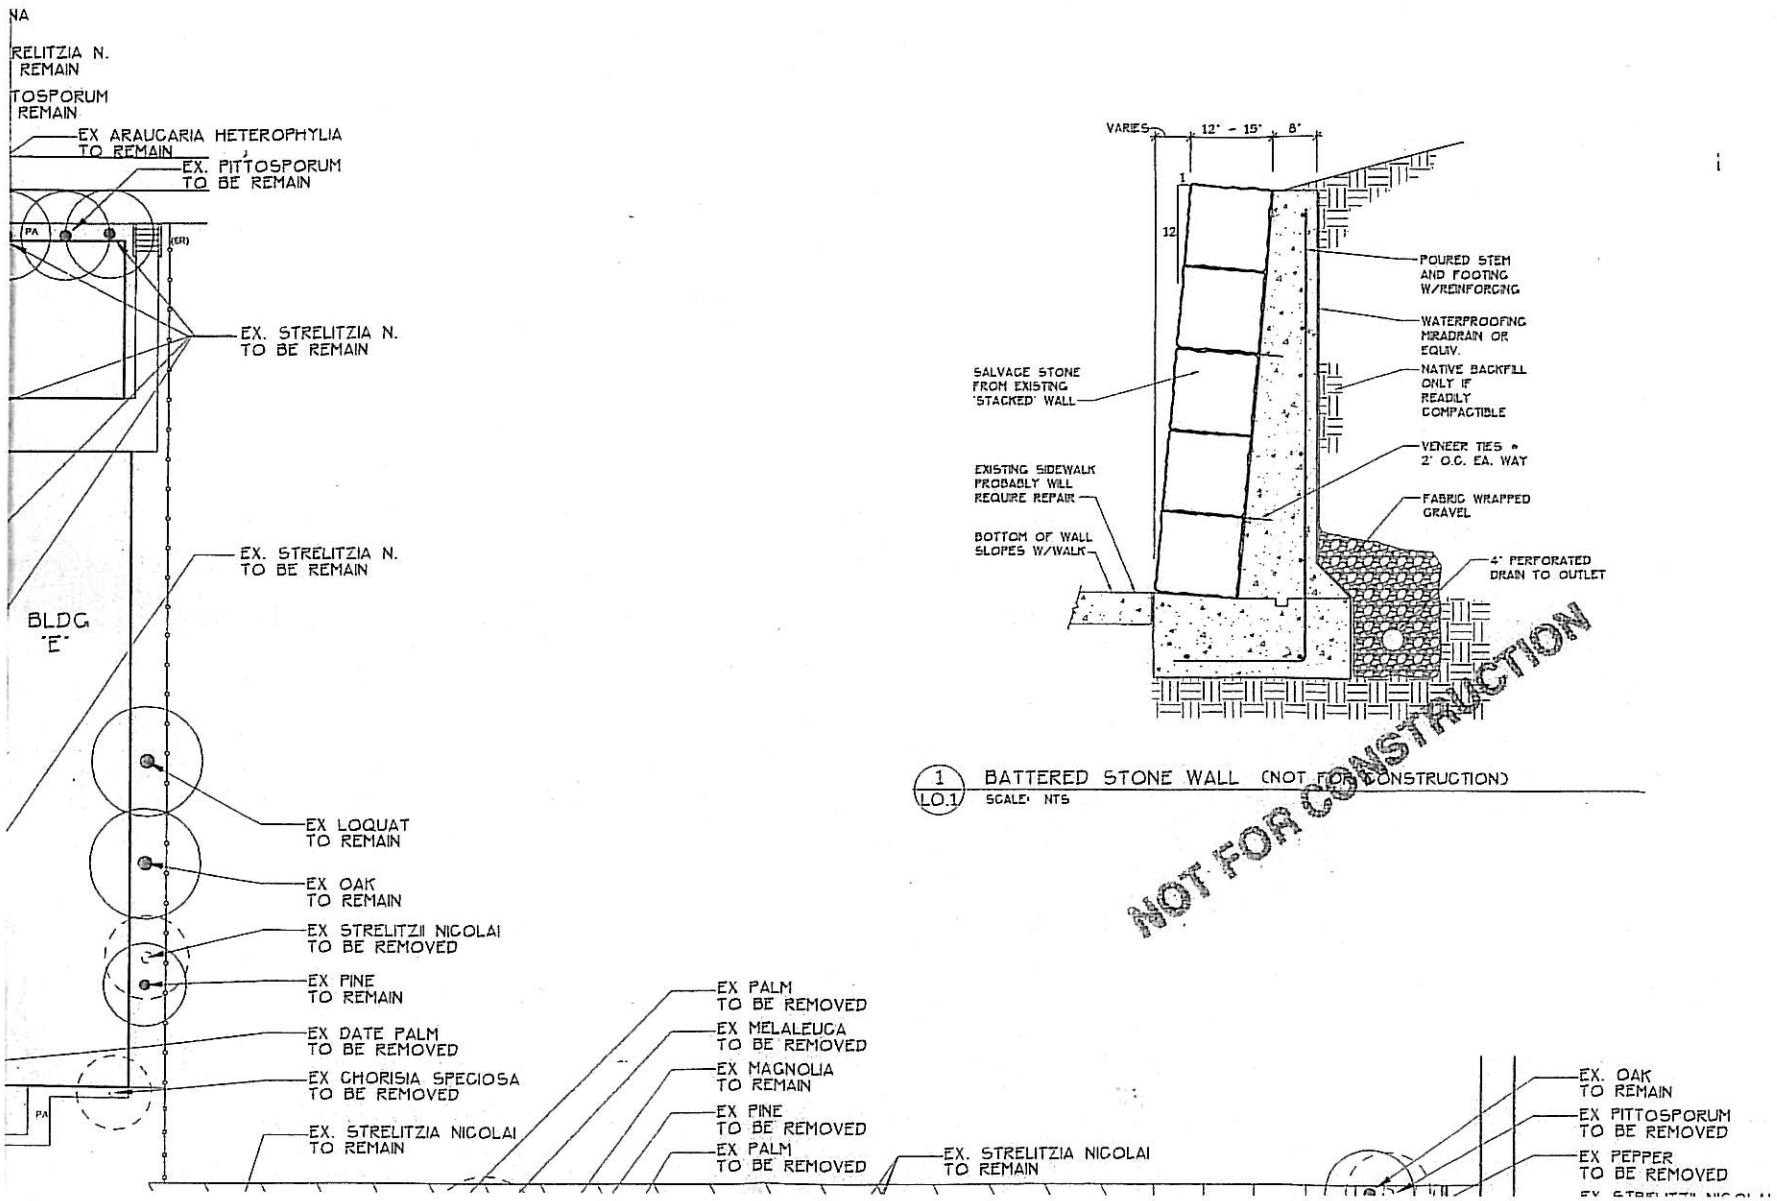
NA
RELITZIA N.
REMAIN
TOSPORUM
REMAIN
EX ARAUCARIA HETEROPHYLIA
TO REMAIN
EX. PITTOSPORUM
TO BE REMAIN
PA
(ER)
EX. STRELITZIA N.
TO BE REMAIN
EX. STRELITZIA N.
TO BE REMAIN
BLDG
"E"
EX LOQUAT
TO REMAIN
EX OAK
TO REMAIN
EX STRELITZII NICOLAI
TO BE REMOVED
EX PINE
TO REMAIN
EX DATE PALM
TO BE REMOVED
EX CHORISIA SPECIOSA
TO BE REMOVED
PA
EX. STRELITZIA NICOLAI
TO REMAIN
EX PALM
TO BE REMOVED
EX MELALEUCA
TO BE REMOVED
EX MAGNOLIA
TO REMAIN
EX PINE
TO BE REMOVED
EX PALM
TO BE REMOVED
EX. STRELITZIA NICOLAI
TO REMAIN
EX. OAK
TO REMAIN
EX PITTOSPORUM
TO BE REMOVED
EX PEPPER
TO BE REMOVED
VARIES
12" - 15"
8"
1
12
POURED STEM
AND FOOTING
W/REINFORCING
WATERPROOFING
MIRADRAIN OR
EQUIV.
NATIVE BACKFILL
ONLY IF
READILY
COMPACTIBLE
SALVAGE STONE
FROM EXISTNG
'STACKED' WALL
VENEER TIES @
2' O.C. EA. WAY
EXISTING SIDEWALK
PROBABLY WILL
REQUIRE REPAIR
FABRIC WRAPPED
GRAVEL
BOTTOM OF WALL
SLOPES W/WALK
4" PERFORATED
DRAIN TO OUTLET
1
LO.1
BATTERED STONE WALL (NOT FOR CONSTRUCTION)
SCALE: NTS
NOT FOR CONSTRUCTION

Main Entrance on Salispuedes

Courtyard / Pool Area

Courtyard / Pool Area
Chilean Palm!

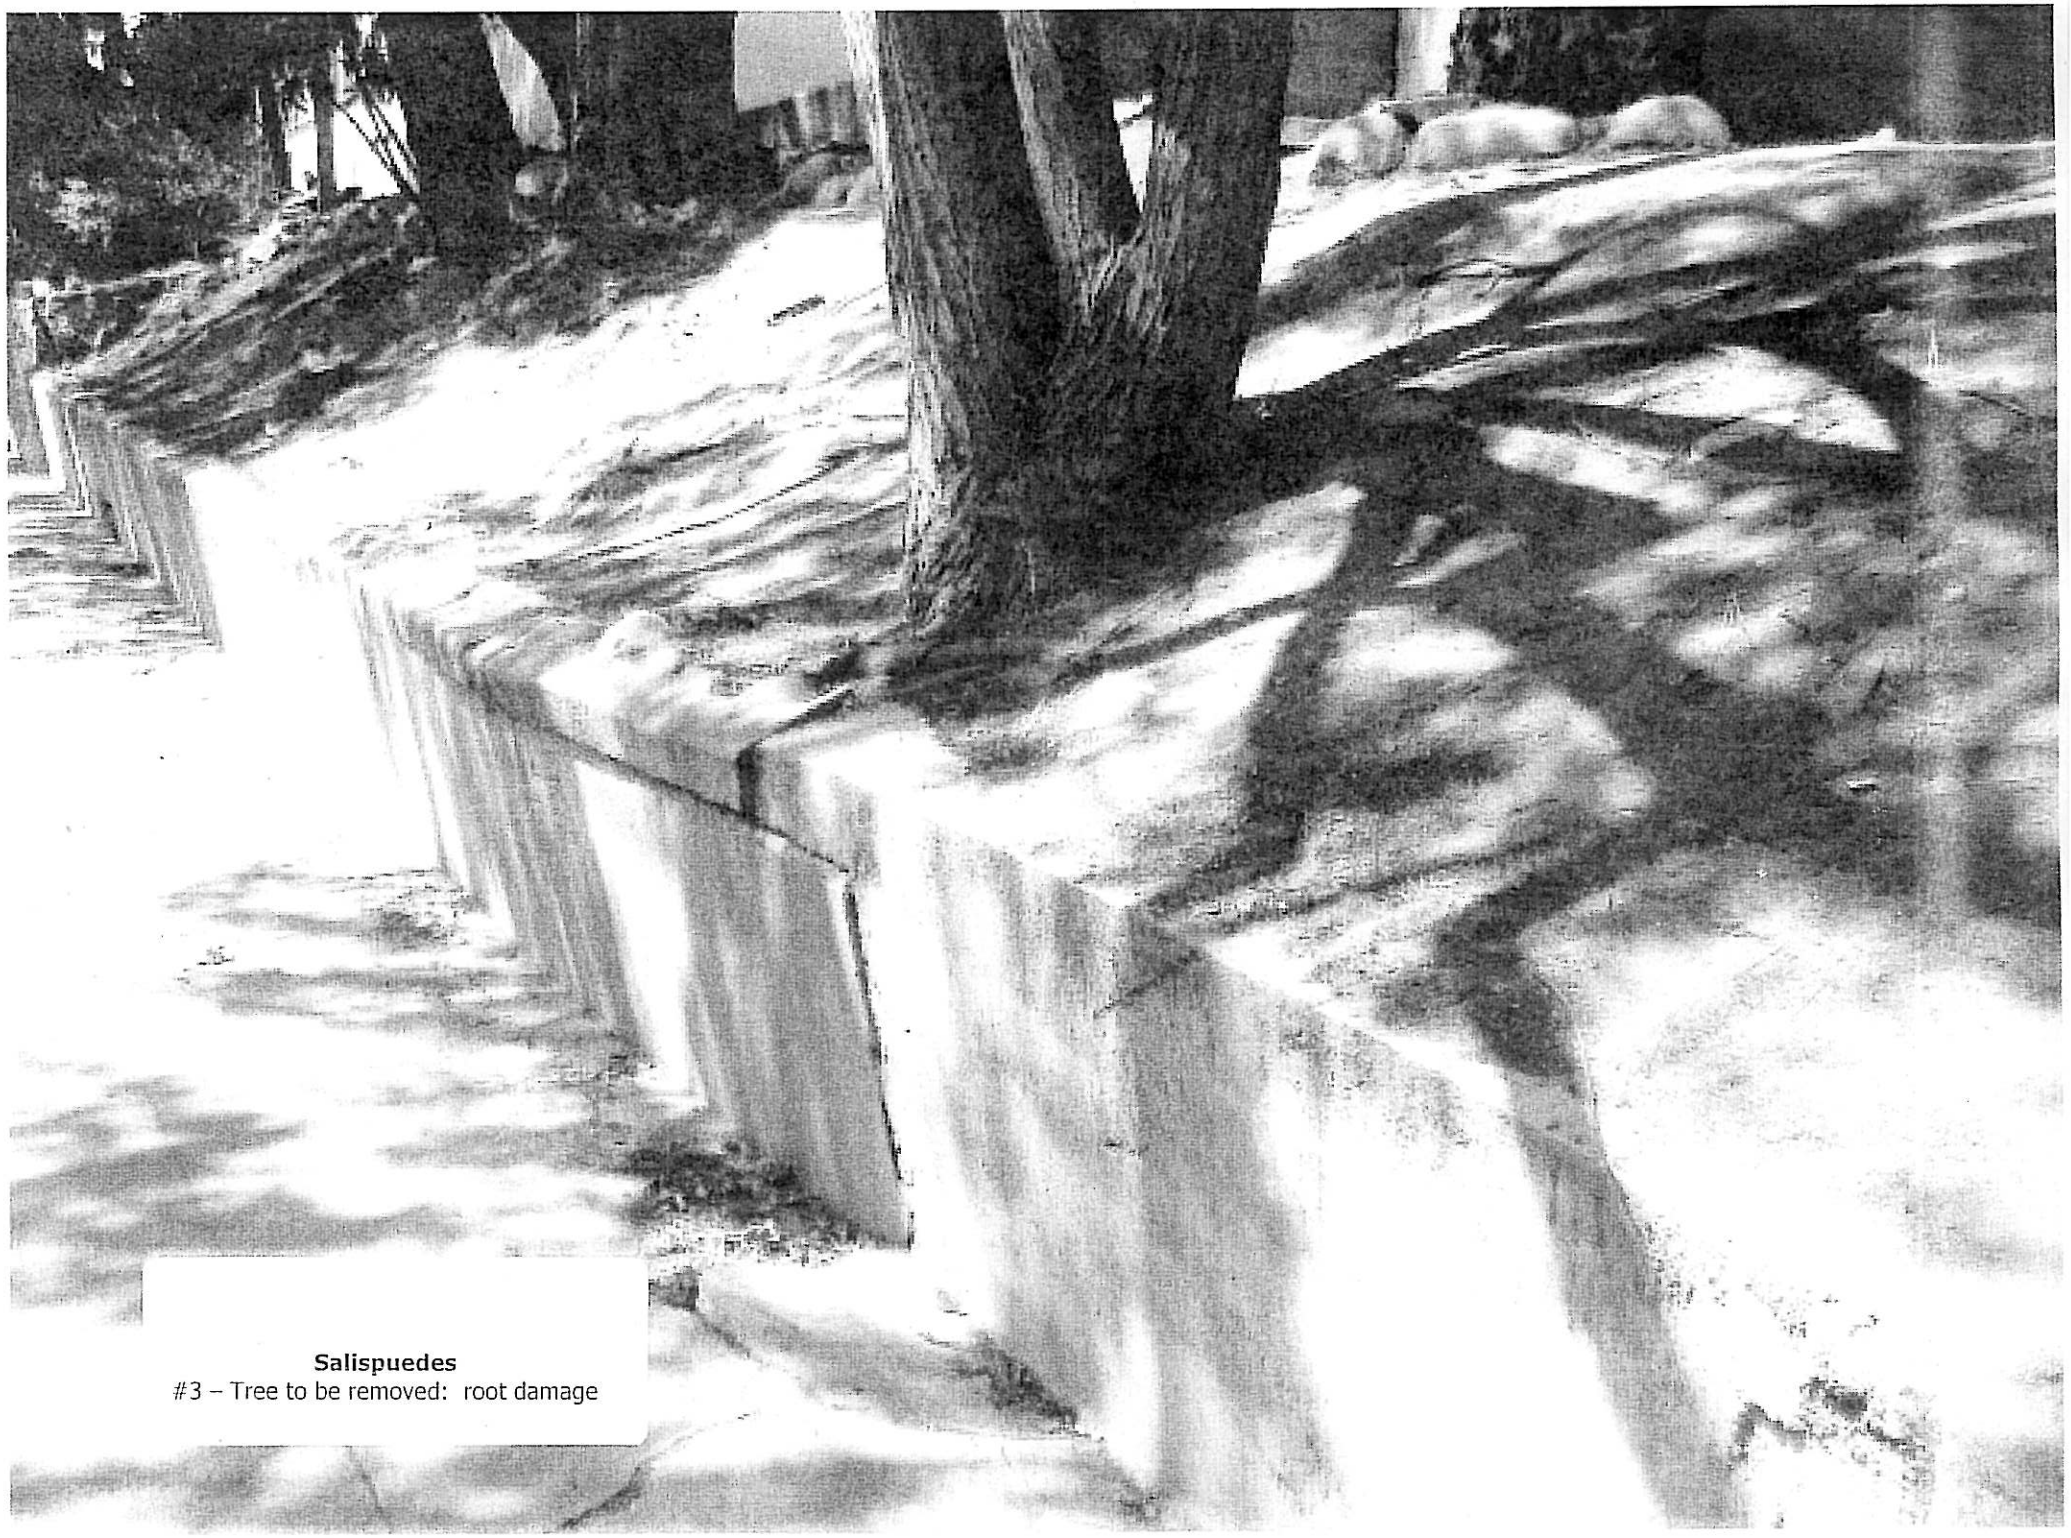

Salispuedes
#3 – Tree to be removed: root damage

Salispuedes
#4 – Tree to be removed: walkway move/expansion – will enhance Oak Tree

Salispuedes
#5 – Tree to be removed: inhibits landscaping to main entrance

Salispuedes
#6 – Tree to be removed: in middle of parking lot and is unsightly

Salispuedes
#7 – Tree to be removed: close proximity to building (courtyard interior)

601 E. Anapamu.

Live Search

Sign in
Help | Options

Businesses | People | Maps

Web Images Video News Maps MSN More

Welcome Collections Driving directions Traffic Locate me Share Print

© 2007 Microsoft Corporation Privacy Code of Conduct Legal Trademarks Developers

About | Help | Feedback

File Edit View Favorites Tools Help

Live Search

Search for a business or category

Enter city, address, or landmark

Businesses People Maps

Sign in

Help | Options

Welcome Collections Driving directions Traffic Locate me Share Print

© 2007 Microsoft Corporation Privacy Code of Conduct Legal Trademarks Developers

About | Help | Feedback

Done

Internet