ATTACHMENT

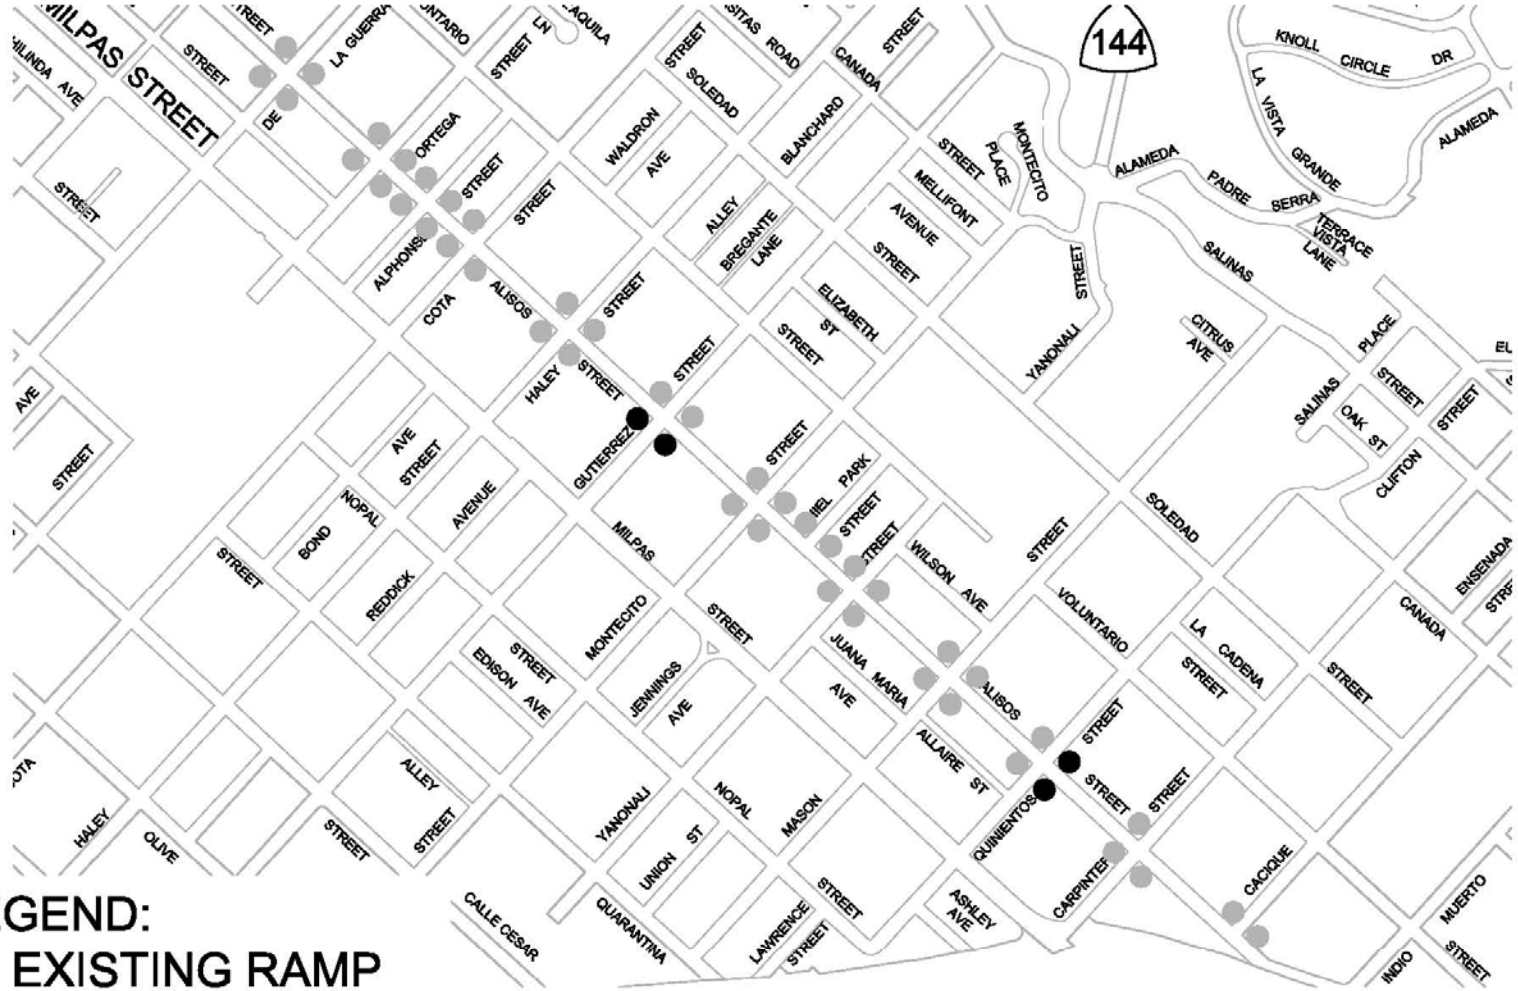

LEGEND:

- EXISTING RAMP
- PROPOSED RAMP

LOCATION MAP

CDBG 2010-2011 SIDEWALK ACCESS RAMP PROJECT