ATTACHMENT 2

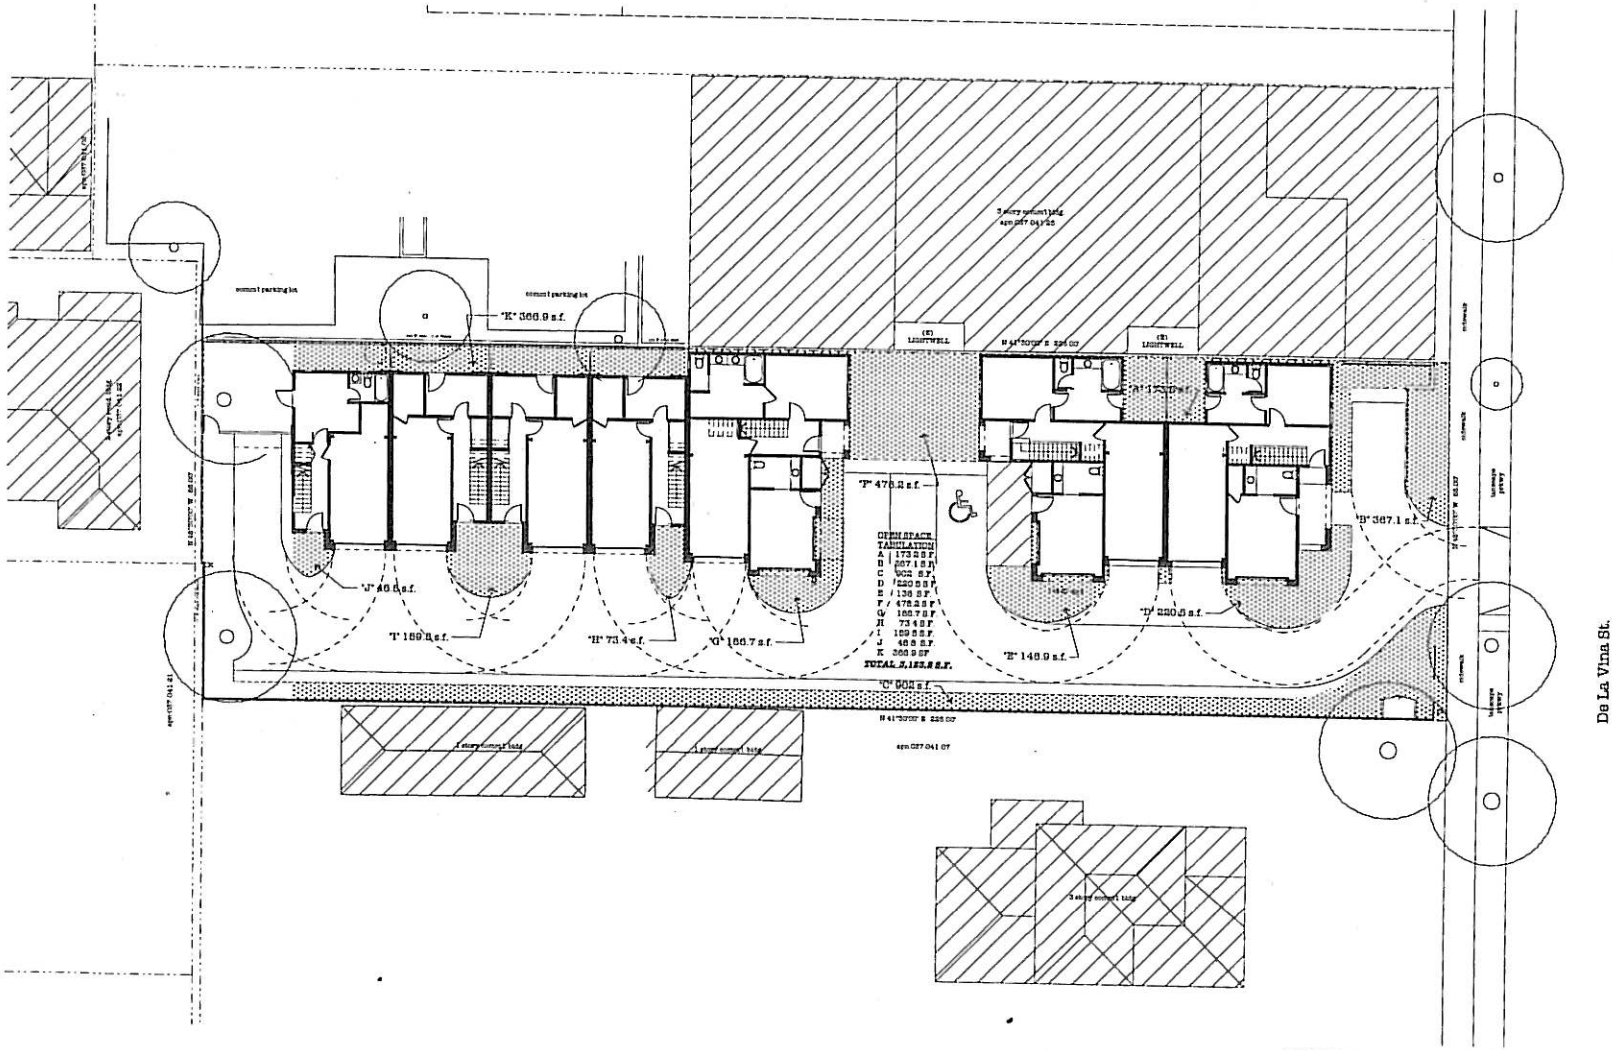

ENCLOSURE PLAN

REFUSE RECYCLE CALCULATION

WEEKLY LOAD FACTORS
COMMERCIAL: .00017 cubic yards/sq ft.
RESIDENTIAL: .208 cubic yards/bedroom

PROJECT LOAD
RESIDENTIAL:
10 bedrooms X .208 cubic yards = 2.08 cubic yards
COMMERCIAL:
686 sq ft. X .00017 cubic yards = .117 cubic yards
TOTAL: 2.2 cubic yards / week

1 cubic yard = 202 gallons
2.2 cubic yards X 202 gallons/cubic yard = 444.4 gallons

PROVIDED:
(6) 95 gal = 570 gallons

570 gallons PROVIDED > 444.4 gallons REQUIRED

Scale:
1/8" = 1'-0"

Issue:
02.26.19
ISSUE FOR PC

N

825 De La Vina
MIXED USE
Santa Barbara
California

Drawing:
OPEN SPACE PLAN

A1.0

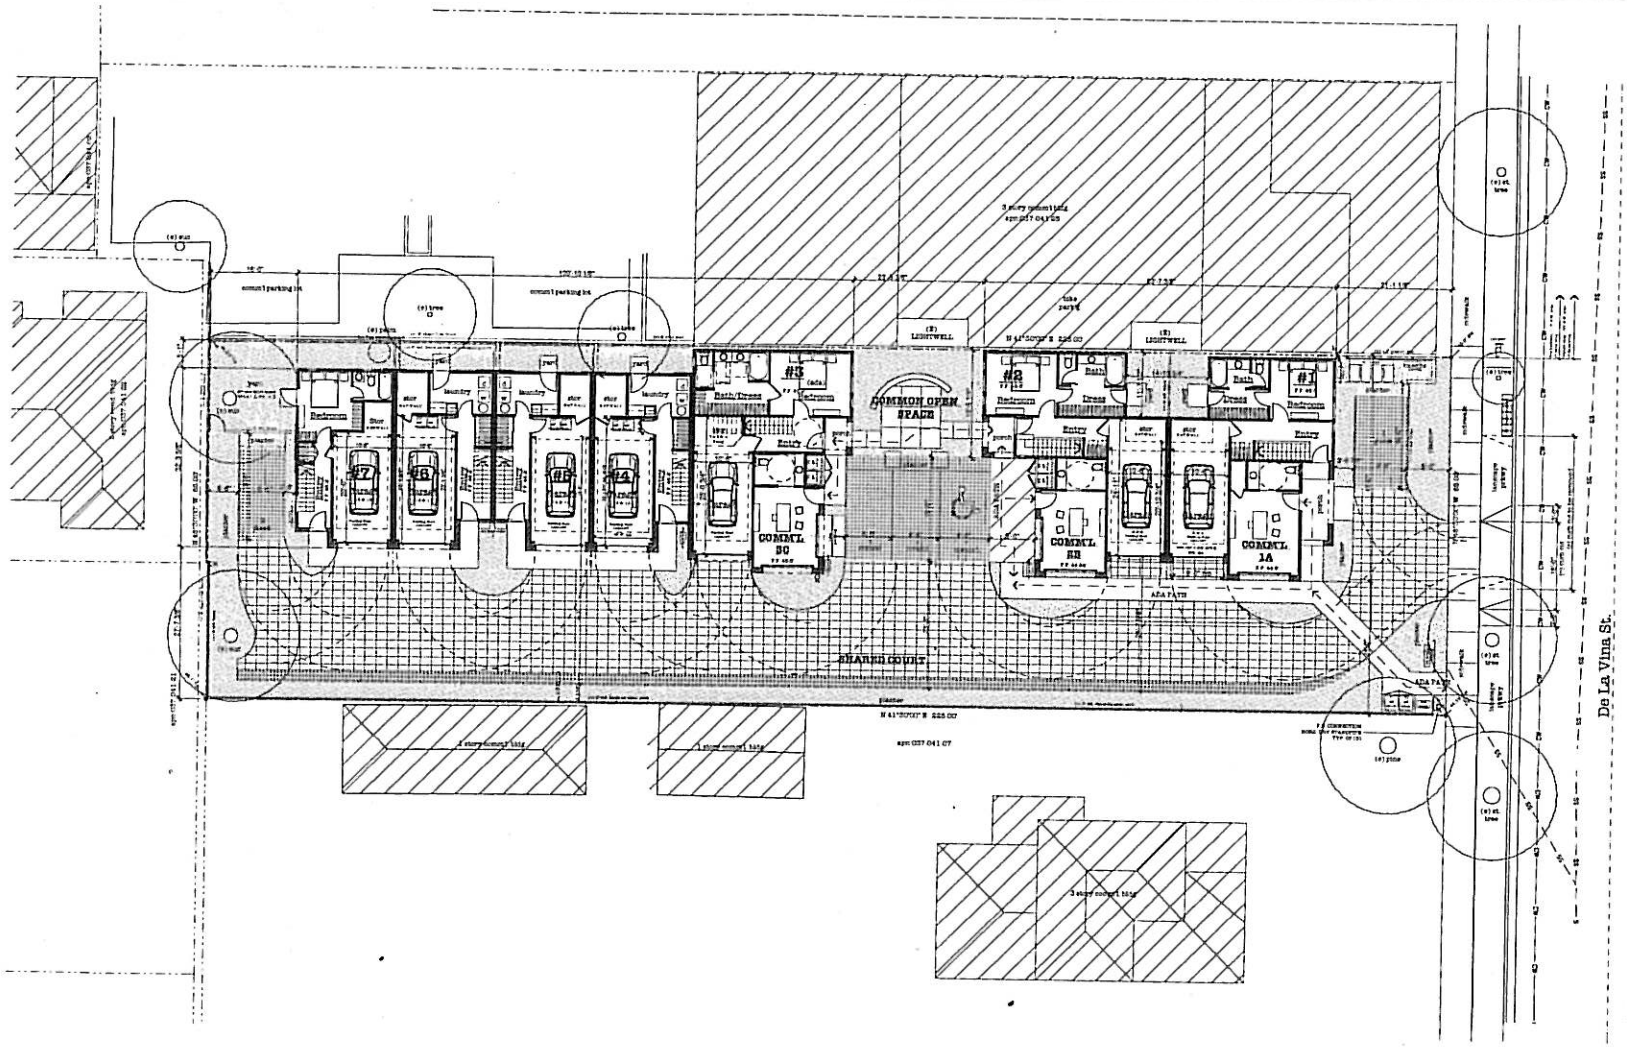

Scale:
1/8" = 1'-0"

Issue:
02.26.10
ISSUE FOR PC

N

825 De La Vina
MIXED USE
Santa Barbara
California

Drawing:
SITE/FIRST FLOOR PLAN

A1.1

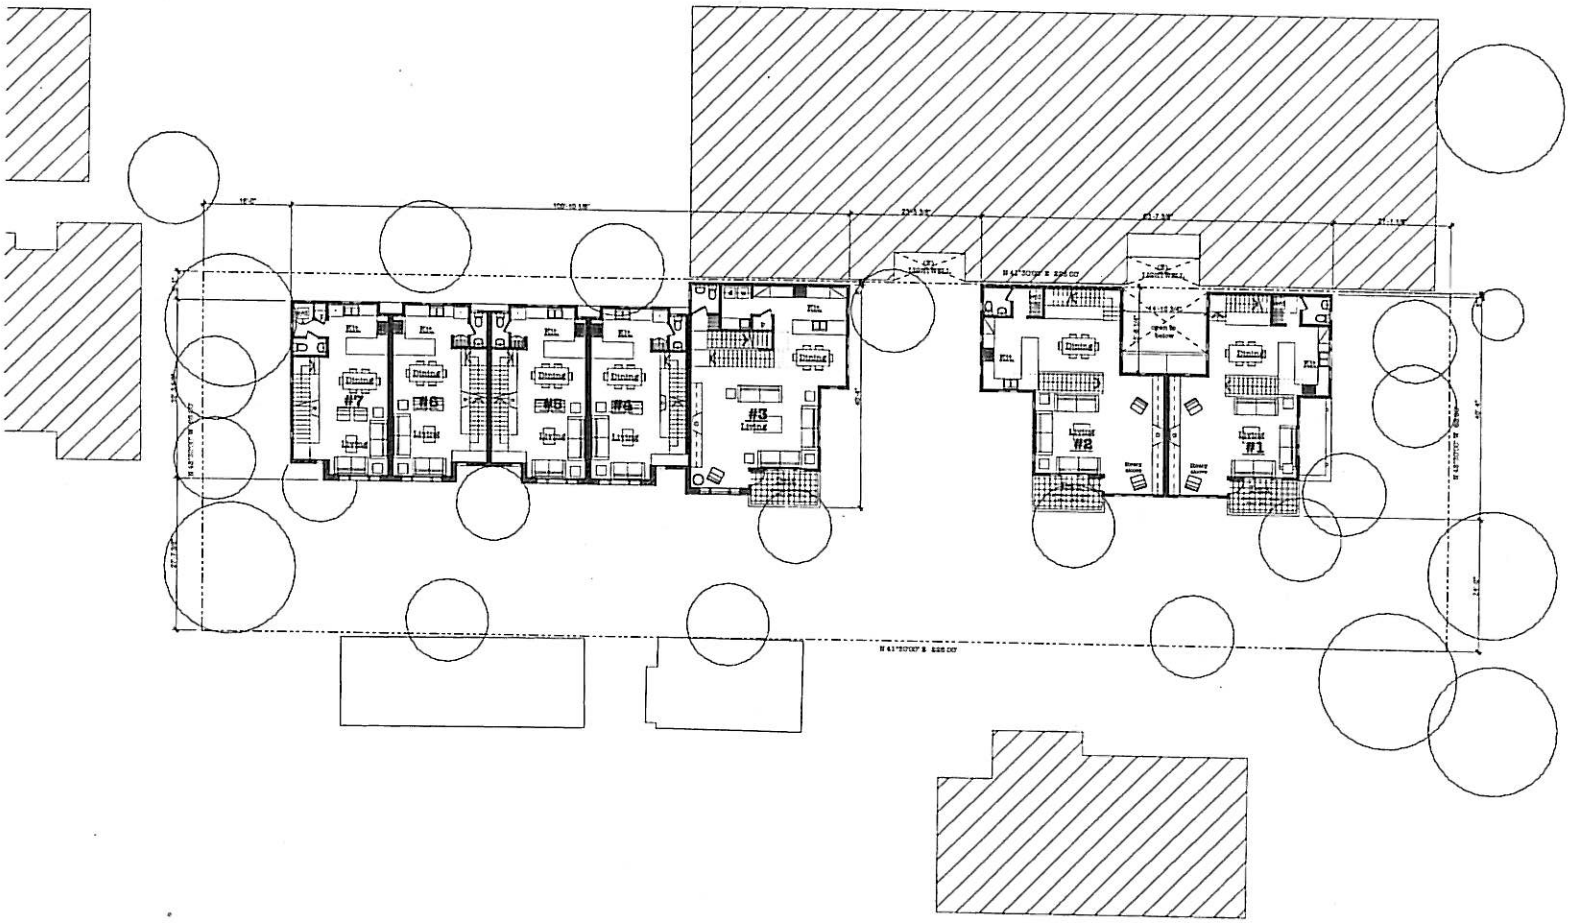

Scale:
1/8" = 1'-0"

Issue:
02.26.10
ISSUE FOR PC

N

625 De La Vina
MIXED USE
Santa Barbara
California

Drawing
SECOND FLOOR PLAN

A2.2

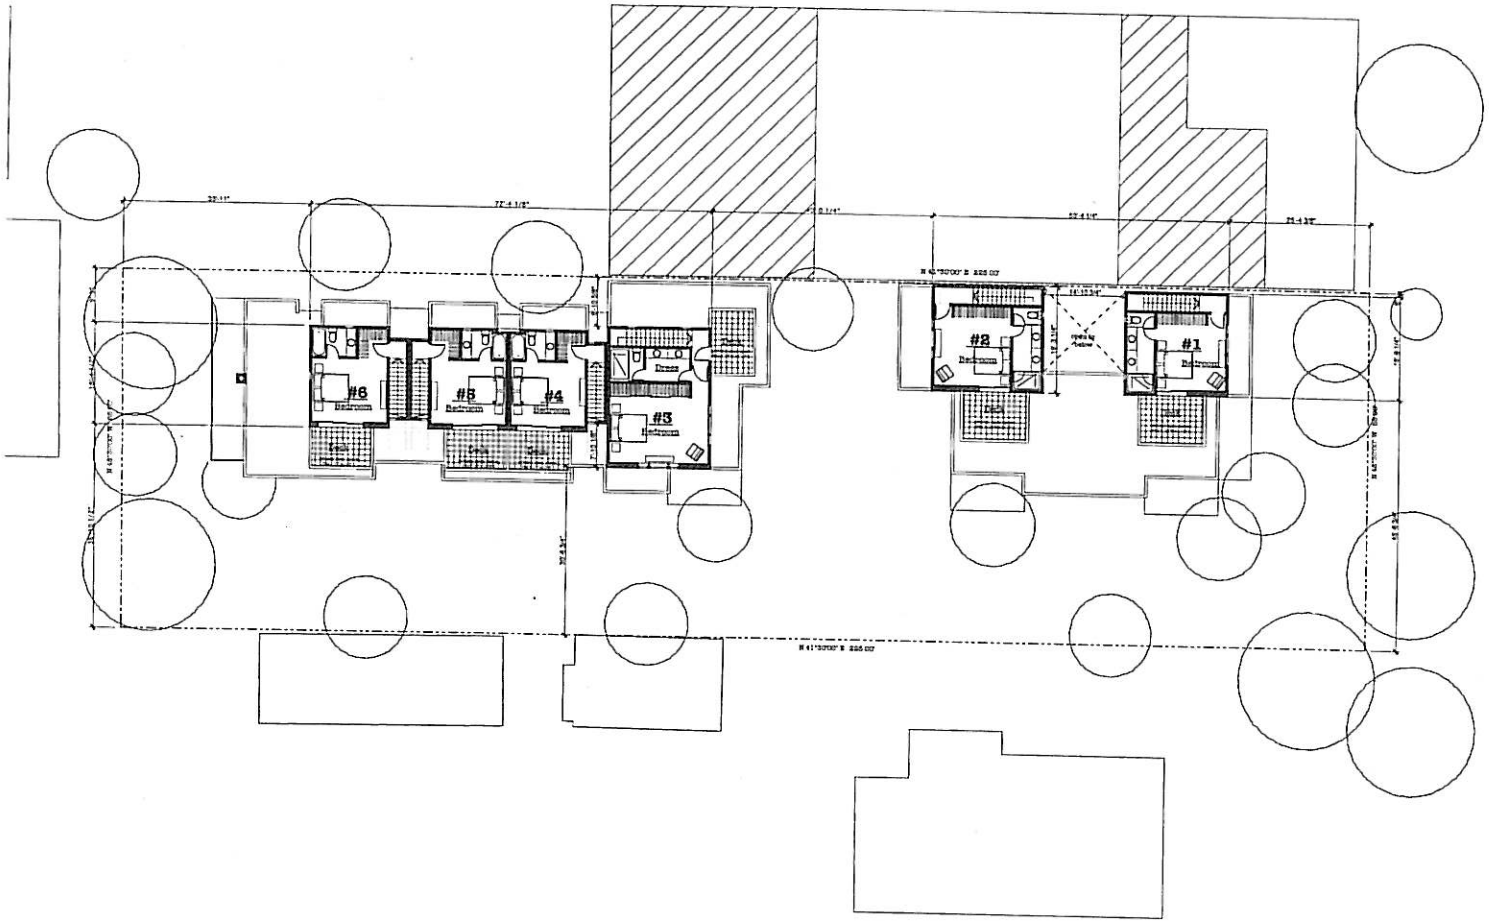

Scale:
1/8" = 1'-0"

Issue:
02.23.10
ISSUE FOR PC

N

825 De La Vina
MIXED USE
Santa Barbara
California

Drawing:
THIRD FLOOR PLAN

A2.3

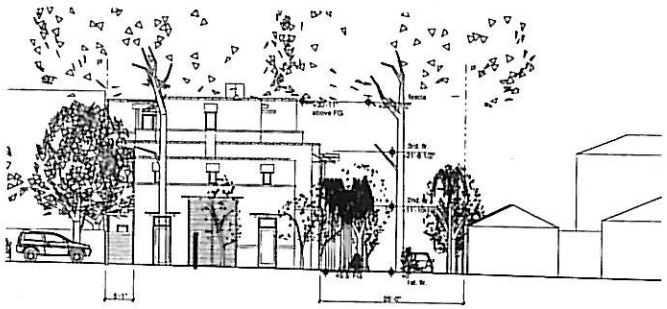

WEST ELEVATION

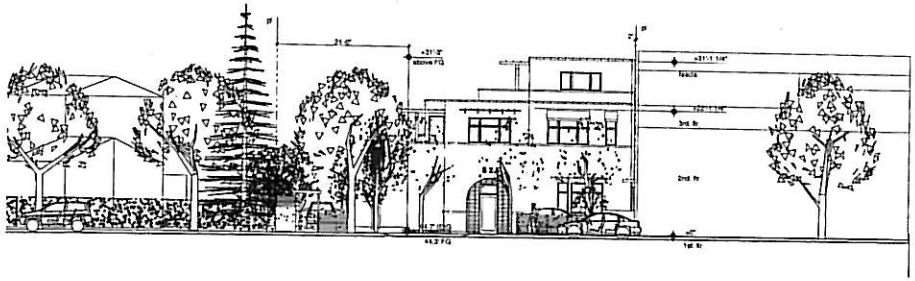

EAST ELEVATION (along De La Vina)

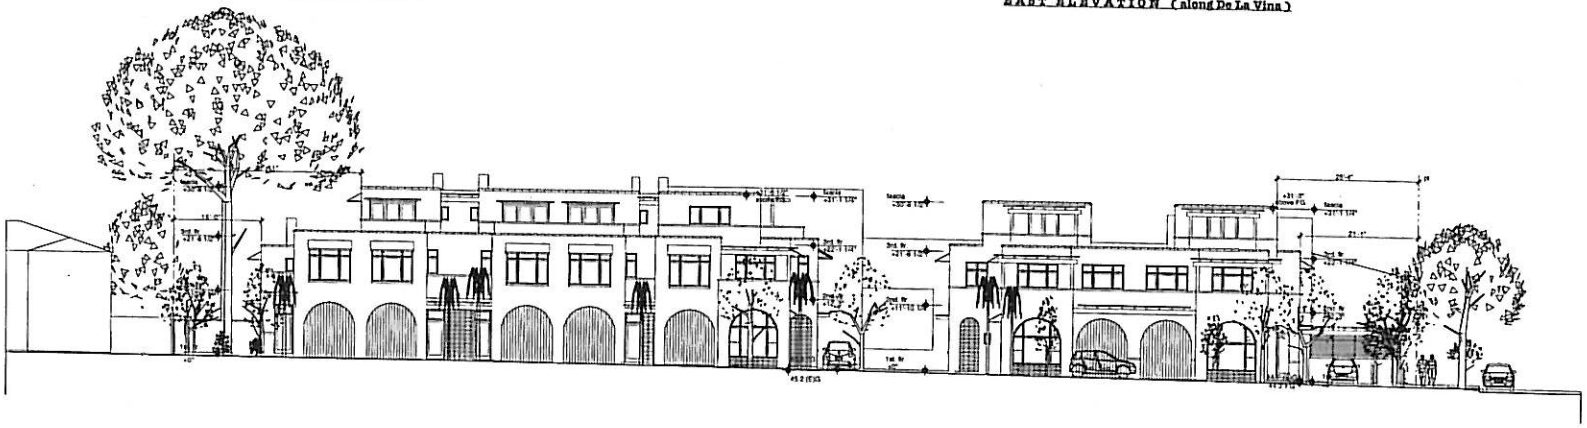

SOUTH ELEVATION

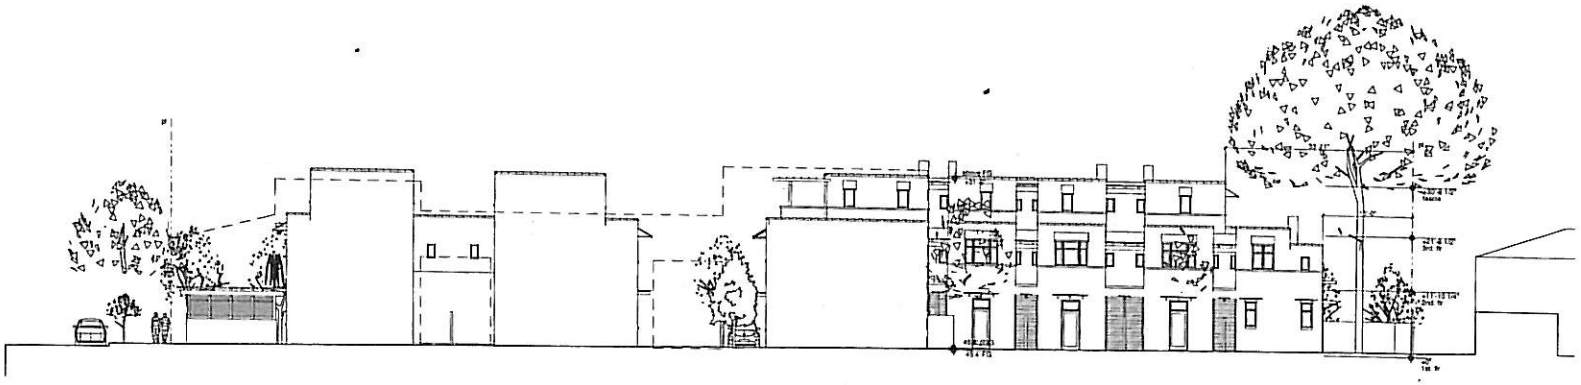

NORTH ELEVATION

Scale
1/8" = 1'-0"

Issue:
02.26.10
ISSUE FOR PC

N

825 De La Vina
MIXED USE
Santa Barbara
California

Drawing:
EXTERIOR ELEVATIONS

A3.1

EAST ELEVATION (PROJECT INTERIOR)

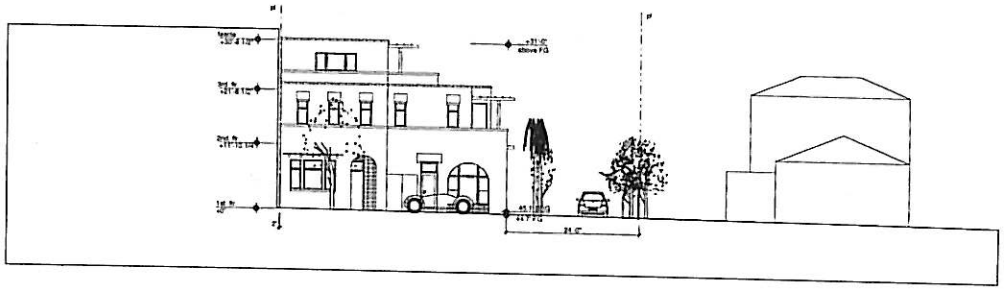

WEST ELEVATION (PROJECT INTERIOR)

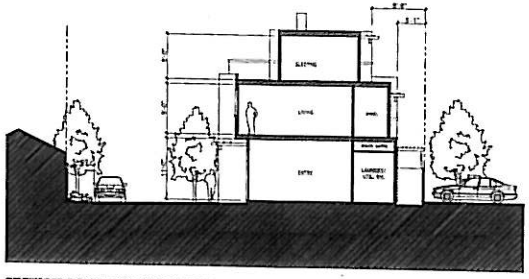

SECTION @ NORTH PROPERTY LINE

1/8" = 1'-0"

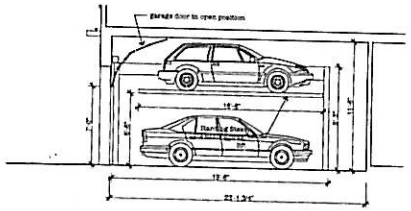

SECTION @ TYP. GARAGE

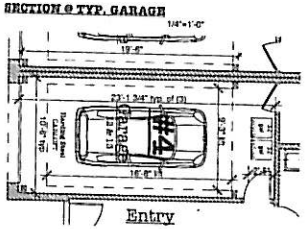

PLAN DETAIL @ TYP. GARAGE

1/4" = 1'-0"

Scale:
1/8" = 1'-0"

Issue:
02.26.10
ISSUE FOR PC

N

825 De La Vina
MIXED USE
Santa Barbara
California

Drawing:
EXTERIOR ELEVATIONS

A3.2