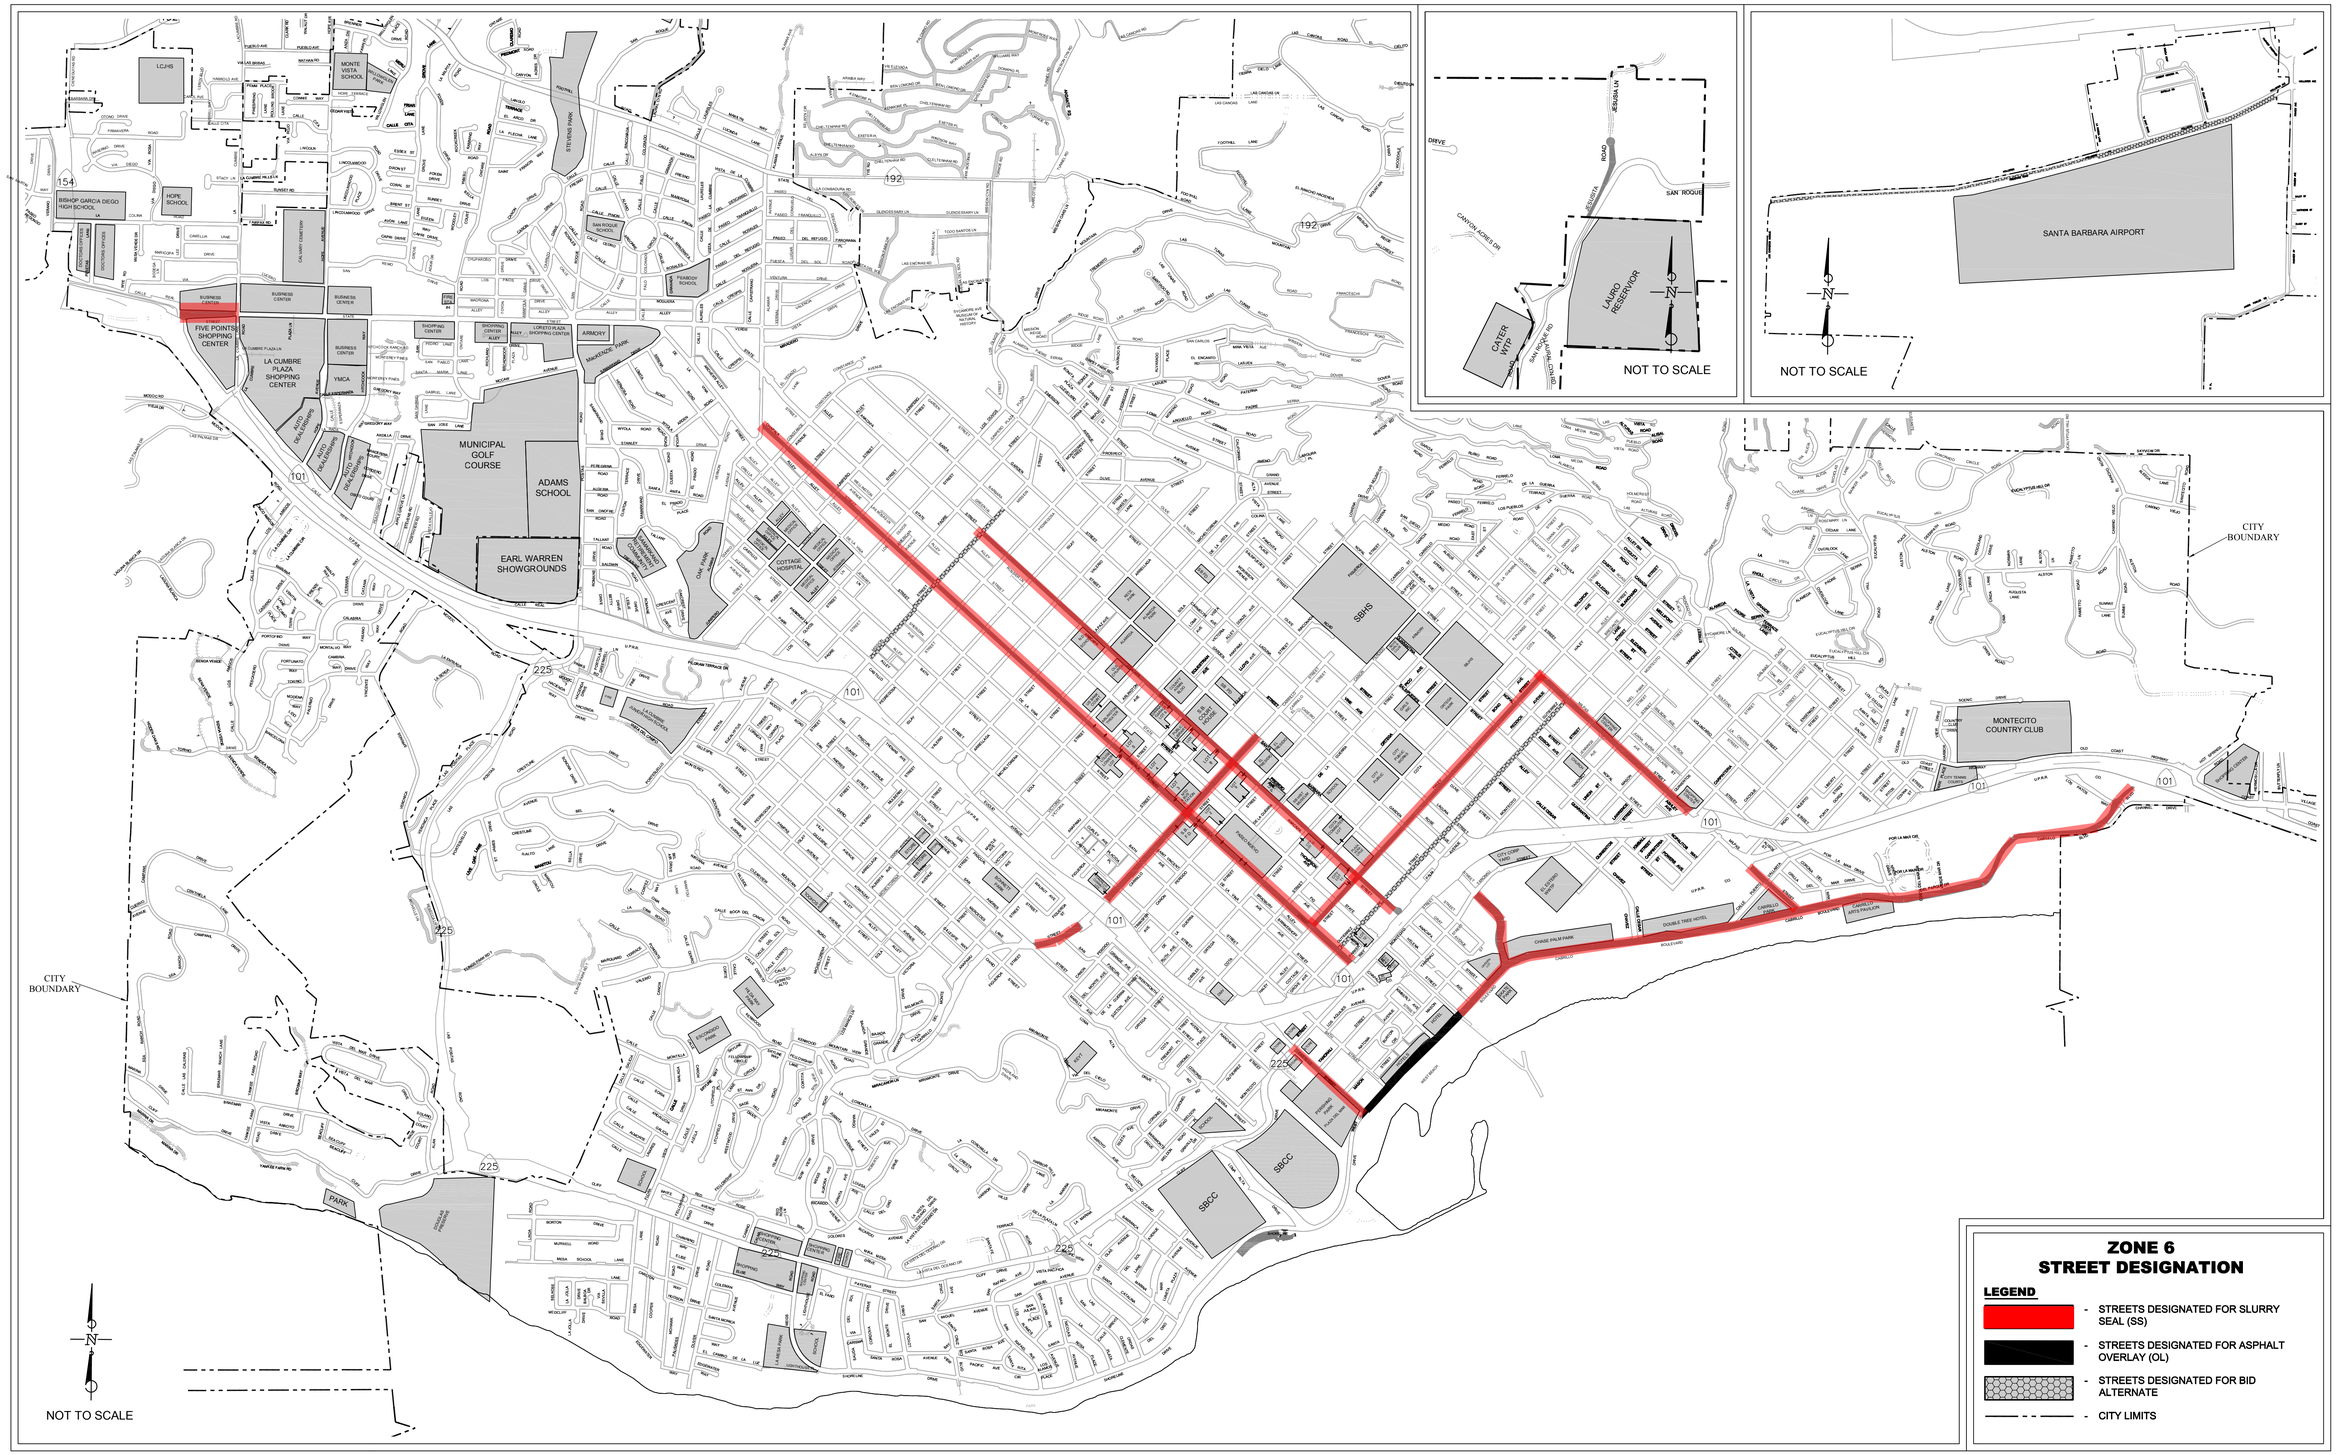

ZONE 6
STREET DESIGNATION

LEGEND

- STREETS DESIGNATED FOR SLURRY SEAL (SS)
- STREETS DESIGNATED FOR ASPHALT OVERLAY (OL)
- STREETS DESIGNATED FOR BID ALTERNATE
- CITY LIMITS

THIS DRAWING IS PROVIDED IN AN ELECTRONIC FORMAT AS A COURTESY IF REQUESTED BY THE USER. THE DELIVERY OF THE ELECTRONIC FILE DOES NOT CONSTITUTE THE DELIVERY OF OUR PROFESSIONAL WORK PRODUCT. THE SIGNED HARD COPY PREPARED FOR THE PROJECT CONSTITUTES OUR PROFESSIONAL WORK PRODUCT AND THE HARD COPY MUST BE REFERRED TO FOR THE CORRECT DESIGN INFORMATION. WE SHALL NOT BE RESPONSIBLE FOR ANY MODIFICATIONS MADE TO THE ELECTRONIC FILE, OR FOR ANY PRODUCTS DERIVED FROM THE ELECTRONIC FILE WHICH ARE NOT REVIEWED, SIGNED AND SEALED BY FLOWERS & ASSOCIATES, INC. (F&A). USER AGREES TO INDEMNIFY AND HOLD HARMLESS F&A FOR ALL COSTS AND DAMAGES IF USED.

THESE PLANS HAVE BEEN PREPARED SOLELY FOR USE FOR THE PROJECT SCOPE AND SITE SPECIFICALLY IDENTIFIED HEREON AT THE TIME THESE PLANS ARE SIGNED. THE ENGINEER PREPARING THESE PLANS WILL NOT BE RESPONSIBLE FOR, OR LIABLE FOR, USE OF ANY PART OF THESE PLANS, INCLUDING ANY NOTE OR DETAIL, FOR ANY UNAPPROVED OR REVISED PROJECT SCOPE, OR FOR ANY OTHER PROJECT AT THIS OR ANY OTHER SITE.

FLOWERS & ASSOCIATES, INC.
CIVIL ENGINEERS
201 N. Calle Cesar Chavez, Suite 100 Santa Barbara, CA 93103
Telephone (805) 966-2224

ZONE 6
ROAD MAINTENANCE PROJECT

CITY OF SANTA BARBARA, CA

CITY OF SANTA BARBARA
PUBLIC WORKS DEPARTMENT-ENGINEERING DIVISION

APPROVED : _____ DATE _____ ,20 _____
CITY ENGINEER

SCALE: VERT. N/A HOR. N/A

BID No. 3586

SHT. 1 OF 1 SHTS.

PROJ. NO. 7796

DWG. NO. N/A

PLOTTED: Feb 08, 2011 – 8:44am 1069_SS-PP_FullSize.dwg

W.O. 1069