Exhibit A

MODOC ROAD

MODOC ROAD

STOP

STOP

CALLE DE LOS AMIGOS

PRIVATE DRIVE

VISTA DEL MONTE
RETIREMENT COMMUNITY

CASA LA CUMBRE

LA CUMBRE CIRCLE

MATCHLINE: SEE SHEET L-1.02

Legend

1. Right-of-Way Line
2. Existing Edge of Pavement (Red Dashed Line)
3. Multiuse Path (Class I Bike Path)
4. Modified Existing Class II Bike Lane
5. Solid Double Yellow Pavement Marking
6. Proposed Parkway with Planting
7. Proposed Median with Planting
8. Proposed Driveway Apron at Existing Driveway
9. Proposed Dash Green Bike Lane Striping at Vehicle Crossings
10. Proposed Accessible Curb Ramp with Truncated Domes
11. Proposed Pedestrian Crosswalk Striping
12. Proposed Retaining Wall

Key Map

MODOC ROAD

LAS POSITAS

CLIFF DRIVE

rrm design group

SCALE: 1" = 20'

Preliminary Trail Layout

Las Positas Multi-Use Pathway

February 2016

L-1.01

Exhibit A

MODOC ROAD

MODOC ROAD

STOP

PRIVATE DRIVE

EMANUEL LUTHERAN CHURCH

FERRARA WAY

CATANIA WAY

MATCHLINE SEE SHEET L-1.01

Legend

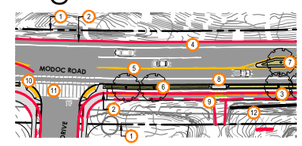

1. Right-of-Way Line
2. Existing Edge of Pavement (Red Dashed Line)
3. Multiuse Path (Class I Bike Path)
4. Modified Existing Class II Bike Lane
5. Solid Double Yellow Pavement Marking
6. Proposed Parkway with Planting
7. Proposed Median with Planting
8. Proposed Driveway Apron at Existing Driveway
9. Proposed Dash Green Bike Lane Striping at Vehicle Crossings
10. Proposed Accessible Curb Ramp with Truncated Domes
11. Proposed Pedestrian Crosswalk Striping
12. Proposed Retaining Wall

Key Map

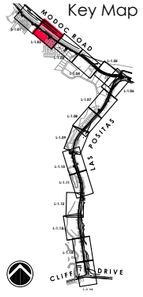

rrm design group

SCALE: 1" = 20'

Preliminary Trail Layout

Las Positas Multi-Use Pathway

February 2016

L-1.02

Exhibit A

MODOC ROAD

MODOC ROAD

STOP

STOP

PALERMO DRIVE

VERONICA SPRINGS ROAD

CALABRIA WAY

MATCHLINE - SEE SHEET L-1.02

Legend

1. Right-of-Way Line
2. Existing Edge of Pavement (Red Dashed Line)
3. Multiuse Path (Class I Bike Path)
4. Modified Existing Class II Bike Lane
5. Solid Double Yellow Pavement Marking
6. Proposed Parkway with Planting
7. Proposed Median with Planting
8. Proposed Driveway Apron at Existing Driveway
9. Proposed Dash Green Bike Lane Striping at Vehicle Crossings
10. Proposed Accessible Curb Ramp with Truncated Domes
11. Proposed Pedestrian Crosswalk Striping
12. Proposed Retaining Wall

Key Map

MODOC ROAD

LAS POSITAS

CLIFFORD DRIVE

rrm design group

SCALE: 1" = 20'

Schematic Trail Layout

Las Positas Multi-Use Pathway

February 2016

L-1.03

Exhibit A

MODOC ROAD

MODOC ROAD

MATCHLINE. SEE SHEET L-1.03

Legend

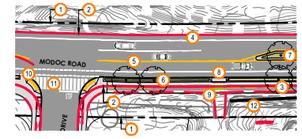

1. Right-of-Way Line
2. Existing Edge of Pavement (Red Dashed Line)
3. Multiuse Path (Class I Bike Path)
4. Modified Existing Class II Bike Lane
5. Solid Double Yellow Pavement Marking
6. Proposed Parkway with Planting
7. Proposed Median with Planting
8. Proposed Driveway Apron at Existing Driveway
9. Proposed Dash Green Bike Lane Striping at Vehicle Crossings
10. Proposed Accessible Curb Ramp with Truncated Domes
11. Proposed Pedestrian Crosswalk Striping
12. Proposed Retaining Wall

Key Map

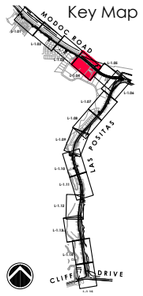

rrm design group

0 10' 20' 40'
SCALE: 1" = 20'

Preliminary Trail Layout

Las Positas Multi-Use Pathway

February 2016

L-1.04

Exhibit A

LAS POSITAS CREEK

100-YEAR FLOODPLAIN

MODOC ROAD

MODOC ROAD

100-YEAR FLOODPLAIN

100-YEAR FLOODPLAIN

MATCHLINE, SEE SHEET L-1.06

MATCHLINE, SEE SHEET L-1.04

Legend

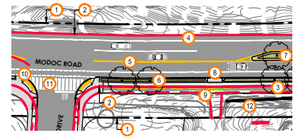

1. Right-of-Way Line
2. Existing Edge of Pavement (Red Dashed Line)
3. Multiuse Path (Class I Bike Path)
4. Modified Existing Class II Bike Lane
5. Solid Double Yellow Pavement Marking
6. Proposed Parkway with Planting
7. Proposed Median with Planting
8. Proposed Driveway Apron at Existing Driveway
9. Proposed Dash Green Bike Lane Striping at Vehicle Crossings
10. Proposed Accessible Curb Ramp with Truncated Domes
11. Proposed Pedestrian Crosswalk Striping
12. Proposed Retaining Wall

Key Map

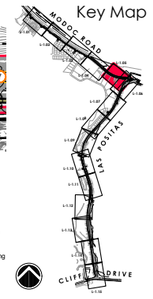

rrm design group

SCALE: 1" = 20'

Preliminary Trail Layout

Las Positas Multi-Use Pathway

February 2016

L-1.05

Exhibit A

MATCHLINE, SEE SHEET L-1.05

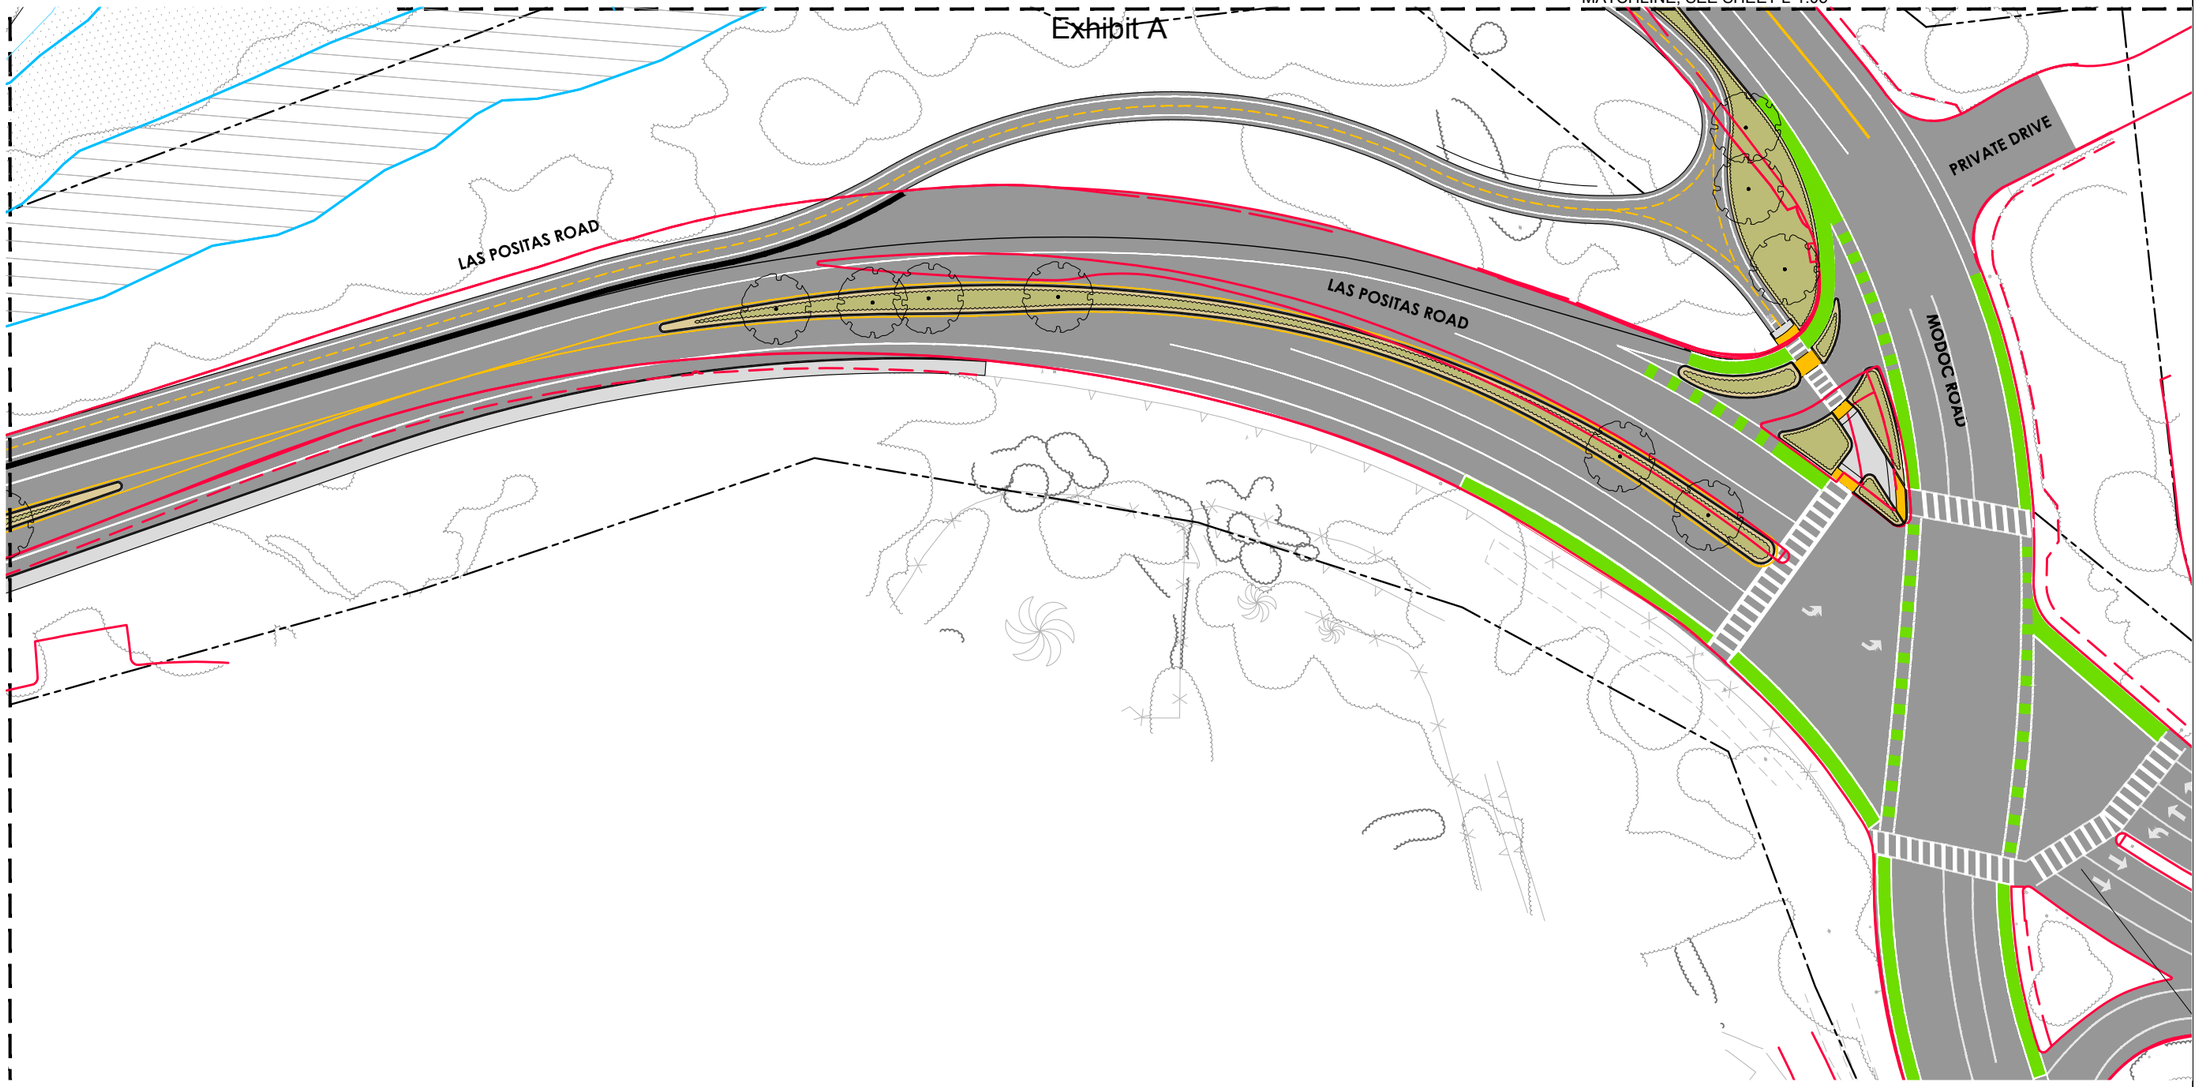

Legend

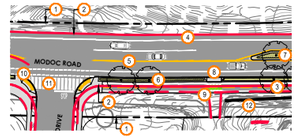

1. Right-of-Way Line
2. Existing Edge of Pavement (Red Dashed Line)
3. Multiuse Path (Class I Bike Path)
4. Modified Existing Class II Bike Lane
5. Solid Double Yellow Pavement Marking
6. Proposed Parkway with Planting
7. Proposed Median with Planting
8. Proposed Driveway Apron at Existing Driveway
9. Proposed Dash Green Bike Lane Striping at Vehicle Crossings
10. Proposed Accessible Curb Ramp with Truncated Domes
11. Proposed Pedestrian Crosswalk Striping
12. Proposed Retaining Wall

Key Map

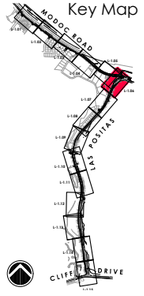

rrm design group

SCALE: 1" = 20'

Preliminary Trail Layout

Las Positas Multi-Use Pathway

February 2016

L-1.06

Exhibit A

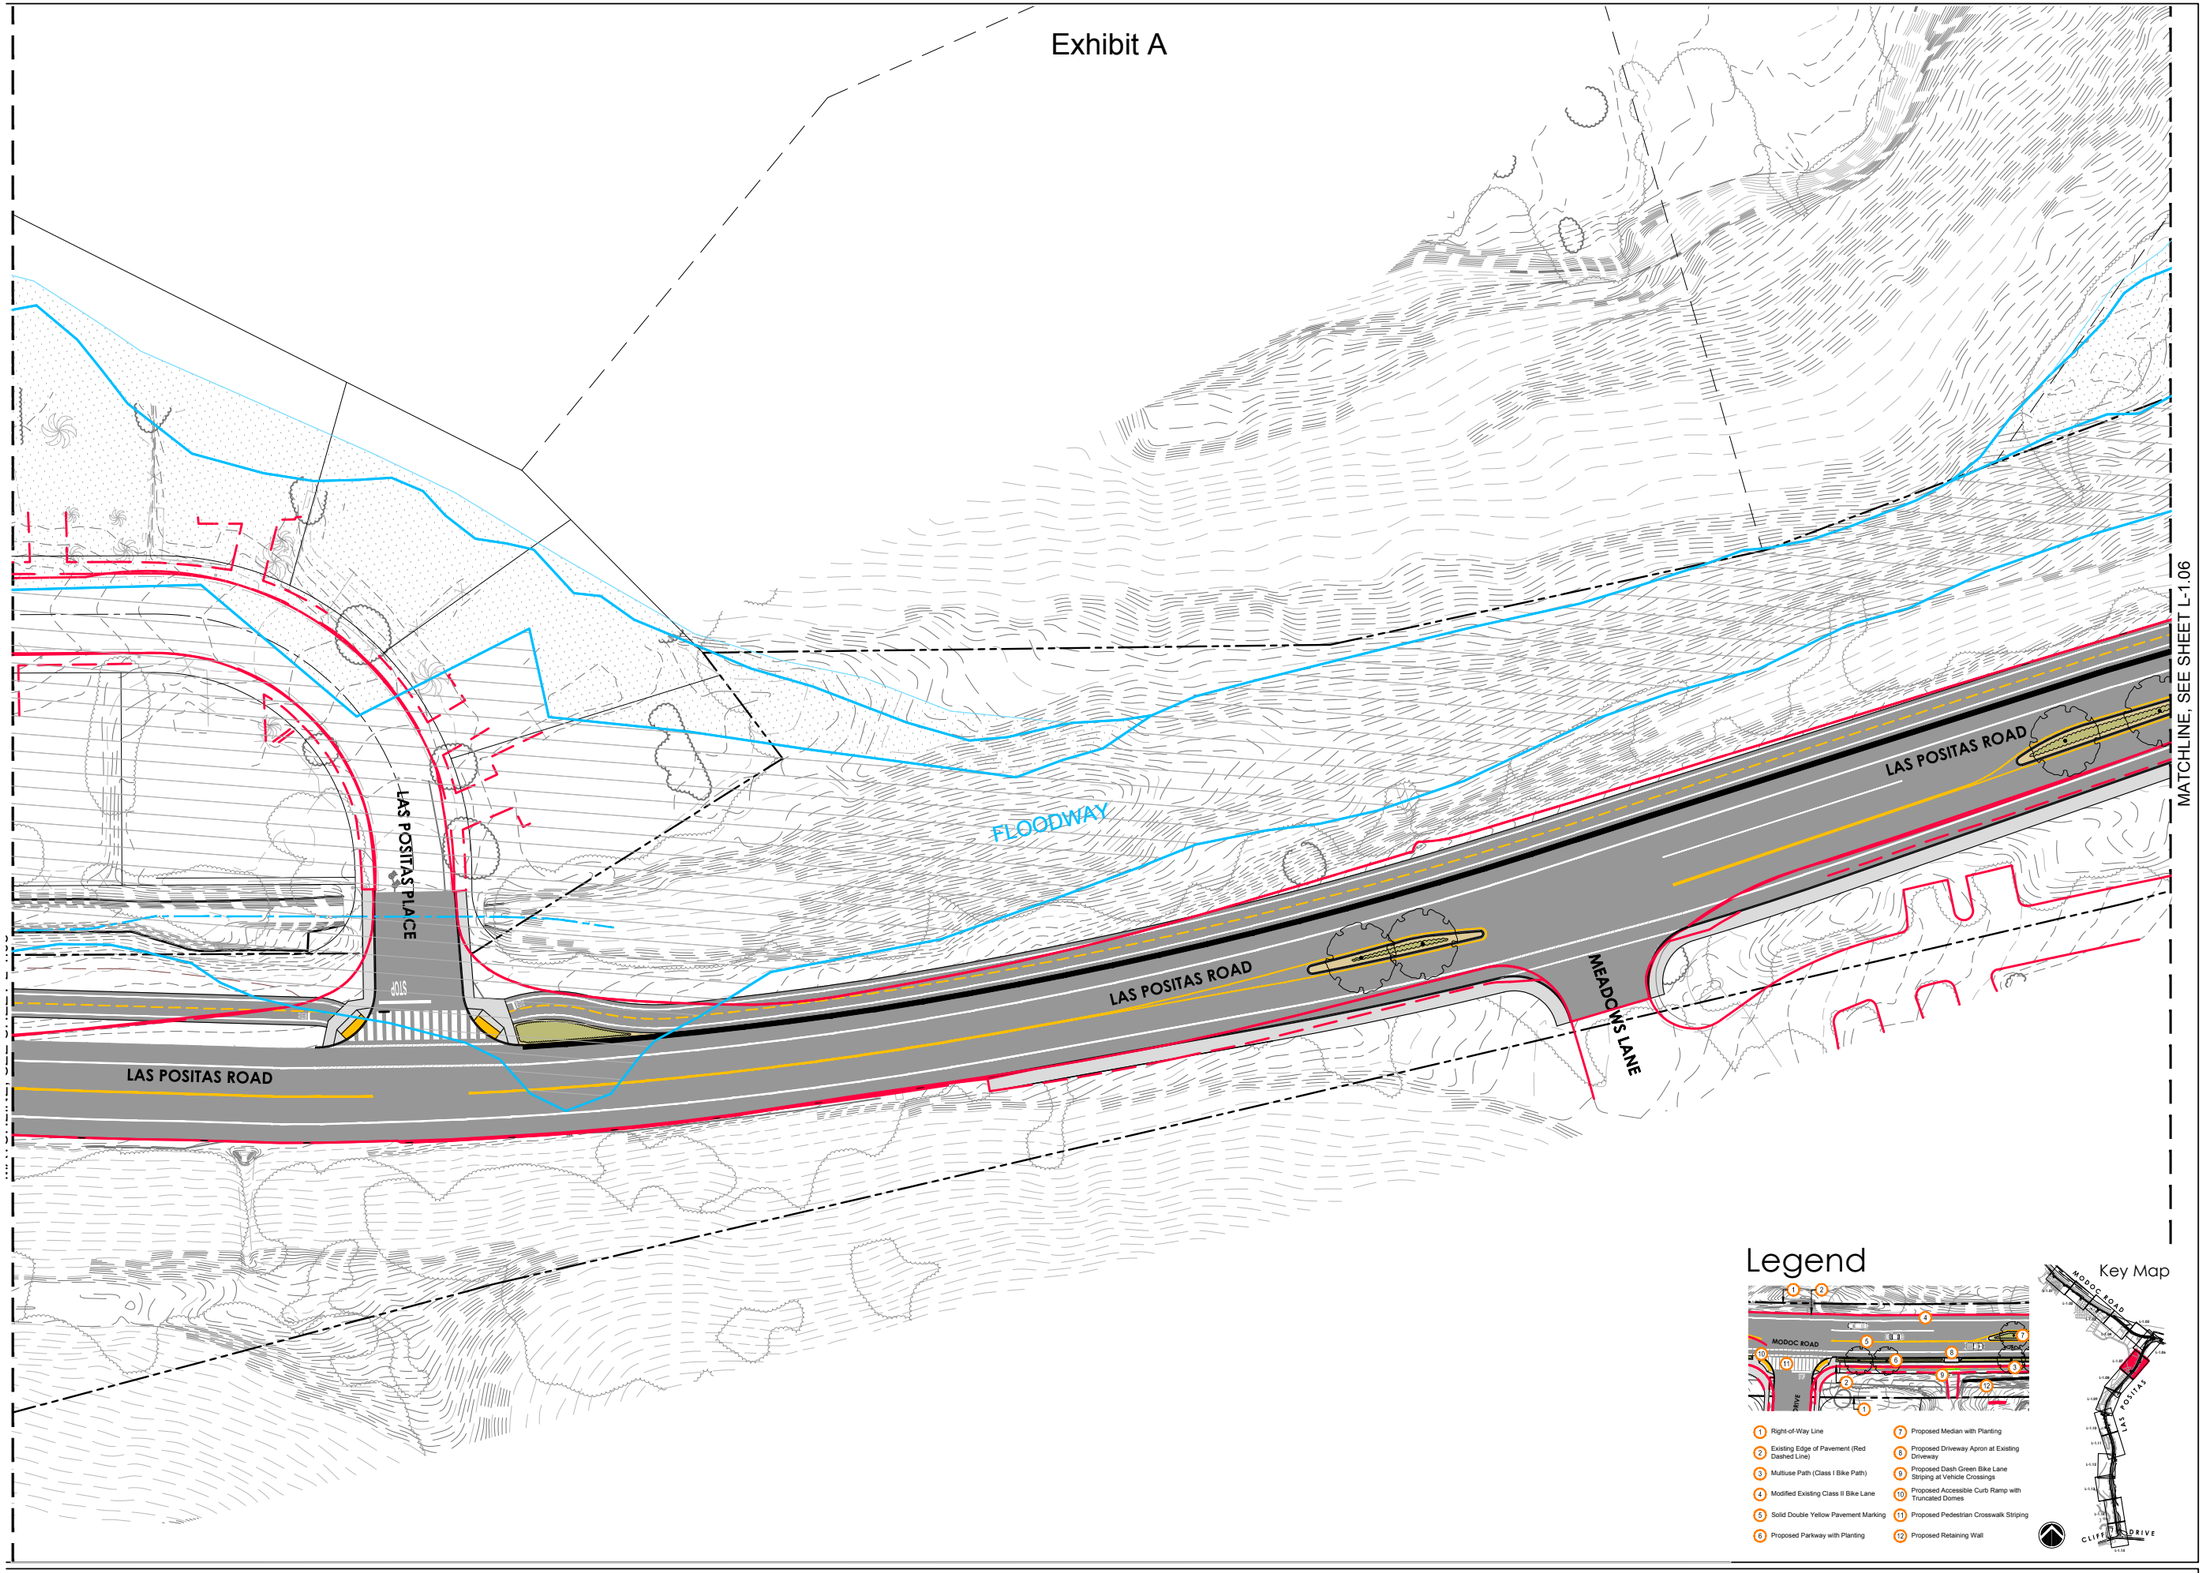

Legend

1. Right-of-Way Line
2. Existing Edge of Pavement (Red Dashed Line)
3. Multiuse Path (Class I Bike Path)
4. Modified Existing Class II Bike Lane
5. Solid Double Yellow Pavement Marking
6. Proposed Parkway with Planting
7. Proposed Median with Planting
8. Proposed Driveway Apron at Existing Driveway
9. Proposed Dash Green Bike Lane Striping at Vehicle Crossings
10. Proposed Accessible Curb Ramp with Truncated Domes
11. Proposed Pedestrian Crosswalk Striping
12. Proposed Retaining Wall

Key Map

rrm design group

SCALE: 1" = 20'

Schematic Trail Layout

Las Positas Multi-Use Pathway

February 2016

L-1.07

Exhibit A

100-YEAR FLOODPLAIN

FLOODWAY

LAS POSITAS PLACE

LAS POSITAS PLACE

LAS POSITAS ROAD

LAS POSITAS ROAD

MATCHLINE, SEE SHEET L-1.09

MATCHLINE, SEE SHEET L-1.07

Legend

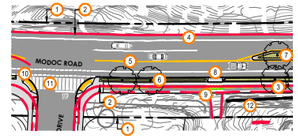

1. Right-of-Way Line
2. Existing Edge of Pavement (Red Dashed Line)
3. Multiuse Path (Class I Bike Path)
4. Modified Existing Class II Bike Lane
5. Solid Double Yellow Pavement Marking
6. Proposed Parkway with Planting
7. Proposed Median with Planting
8. Proposed Driveway Apron at Existing Driveway
9. Proposed Dash Green Bike Lane Striping at Vehicle Crossings
10. Proposed Accessible Curb Ramp with Truncated Domes
11. Proposed Pedestrian Crosswalk Striping
12. Proposed Retaining Wall

Key Map

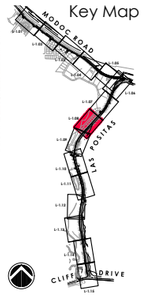

rrm design group

SCALE: 1" = 20'

Preliminary Trail Layout

Las Positas Multi-Use Pathway

February 2016

L-1.08

Exhibit A

VERONICA PLACE

VERONICA PLACE

100-YEAR FLOODPLAIN

100-YEAR FLOODPLAIN

FLOODWAY

FLOODWAY

LAS POSITAS ROAD

LAS POSITAS ROAD

MATCHLINE, SEE SHEET L-1.10

MATCHLINE, SEE SHEET L-1.08

Legend

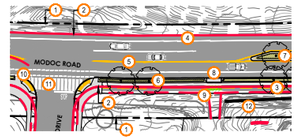

1. Right-of-Way Line
2. Existing Edge of Pavement (Red Dashed Line)
3. Multiuse Path (Class I Bike Path)
4. Modified Existing Class II Bike Lane
5. Solid Double Yellow Pavement Marking
6. Proposed Parkway with Planting
7. Proposed Median with Planting
8. Proposed Driveway Apron at Existing Driveway
9. Proposed Dash Green Bike Lane Striping at Vehicle Crossings
10. Proposed Accessible Curb Ramp with Truncated Domes
11. Proposed Pedestrian Crosswalk Striping
12. Proposed Retaining Wall

Key Map

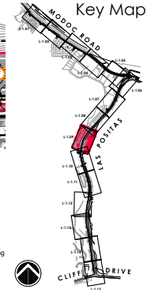

rrm design group

SCALE: 1" = 20'

Preliminary Trail Layout

Las Positas Multi-Use Pathway

February 2016

L-1.09

Exhibit A

LAS POSITAS ROAD

STONECREEK ROAD

VERONICA SPRINGS ROAD

PORTESUELLO AVENUE

100 YEAR FLOODPLAIN

MATCHLINE, SEE SHEET L-1.09

MATCHLINE, SEE SHEET L-1.11

Legend

1. Right-of-Way Line
2. Existing Edge of Pavement (Red Dashed Line)
3. Multiuse Path (Class I Bike Path)
4. Modified Existing Class II Bike Lane
5. Solid Double Yellow Pavement Marking
6. Proposed Parkway with Planting
7. Proposed Median with Planting
8. Proposed Driveway Apron at Existing Driveway
9. Proposed Dash Green Bike Lane Striping at Vehicle Crossings
10. Proposed Accessible Curb Ramp with Truncated Domes
11. Proposed Pedestrian Crosswalk Striping
12. Proposed Retaining Wall

Key Map

MODOC ROAD

LAS POSITAS

CLIFFORD DRIVE

rrm design group

SCALE: 1" = 20'

Preliminary Trail Layout

Las Positas Multi-Use Pathway

February 2016

L-1.10

Exhibit A

MATCHLINE SEE SHEET L-1.12

MATCHLINE SEE SHEET L-1.10

STONECREEK ROAD

REBECCA LANE

RICHELLE LANE

LAS POSITAS ROAD

LAS POSITAS ROAD

PRIVATE DRIVE

PRIVATE DRIVE

LAS POSITAS TENNIS COURTS

100-YEAR FLOODPLAIN

Legend

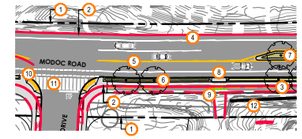

1. Right-of-Way Line
2. Existing Edge of Pavement (Red Dashed Line)
3. Multiuse Path (Class I Bike Path)
4. Modified Existing Class II Bike Lane
5. Solid Double Yellow Pavement Marking
6. Proposed Parkway with Planting
7. Proposed Median with Planting
8. Proposed Driveway Apron at Existing Driveway
9. Proposed Dash Green Bike Lane Striping at Vehicle Crossings
10. Proposed Accessible Curb Ramp with Truncated Domes
11. Proposed Pedestrian Crosswalk Striping
12. Proposed Retaining Wall

Key Map

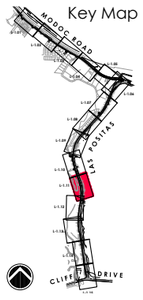

rrm design group

SCALE: 1" = 20'

Preliminary Trail Layout

Las Positas Multi-Use Pathway

February 2016

L-1.11

Exhibit A

LAS POSITAS ROAD

LAS POSITAS ROAD

NEW SIGNALIZED INTERSECTION AT JERRY HARWIN PARKWAY

JERRY HARWIN PARKWAY

MATCHLINE, SEE SHEET L-1.13

MATCHLINE, SEE SHEET L-1.11

LAS POSITAS ROAD

NEW SIGNALIZED INTERSECTION AT JERRY HARWIN PARKWAY

JERRY HARWIN PARKWAY

MATCHLINE, SEE SHEET L-1.11

Legend

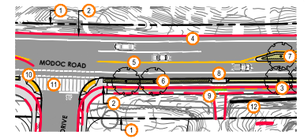

1. Right-of-Way Line
2. Existing Edge of Pavement (Red Dashed Line)
3. Multiuse Path (Class I Bike Path)
4. Modified Existing Class II Bike Lane
5. Solid Double Yellow Pavement Marking
6. Proposed Parkway with Planting
7. Proposed Median with Planting
8. Proposed Driveway Apron at Existing Driveway
9. Proposed Dash Green Bike Lane Striping at Vehicle Crossings
10. Proposed Accessible Curb Ramp with Truncated Domes
11. Proposed Pedestrian Crosswalk Striping
12. Proposed Retaining Wall

Key Map

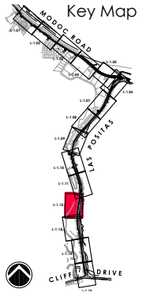

rrm design group

0 10' 20' 40'
SCALE: 1" = 20'

Schematic Trail Layout

Las Positas Multi-Use Pathway

February 2016

L-1.12

Exhibit A

Legend

1. Right-of-Way Line
2. Existing Edge of Pavement (Red Dashed Line)
3. Multiuse Path (Class I Bike Path)
4. Modified Existing Class II Bike Lane
5. Solid Double Yellow Pavement Marking
6. Proposed Parkway with Planting
7. Proposed Median with Planting
8. Proposed Driveway Apron at Existing Driveway
9. Proposed Dash Green Bike Lane Striping at Vehicle Crossings
10. Proposed Accessible Curb Ramp with Truncated Domes
11. Proposed Pedestrian Crosswalk Striping
12. Proposed Retaining Wall

Key Map

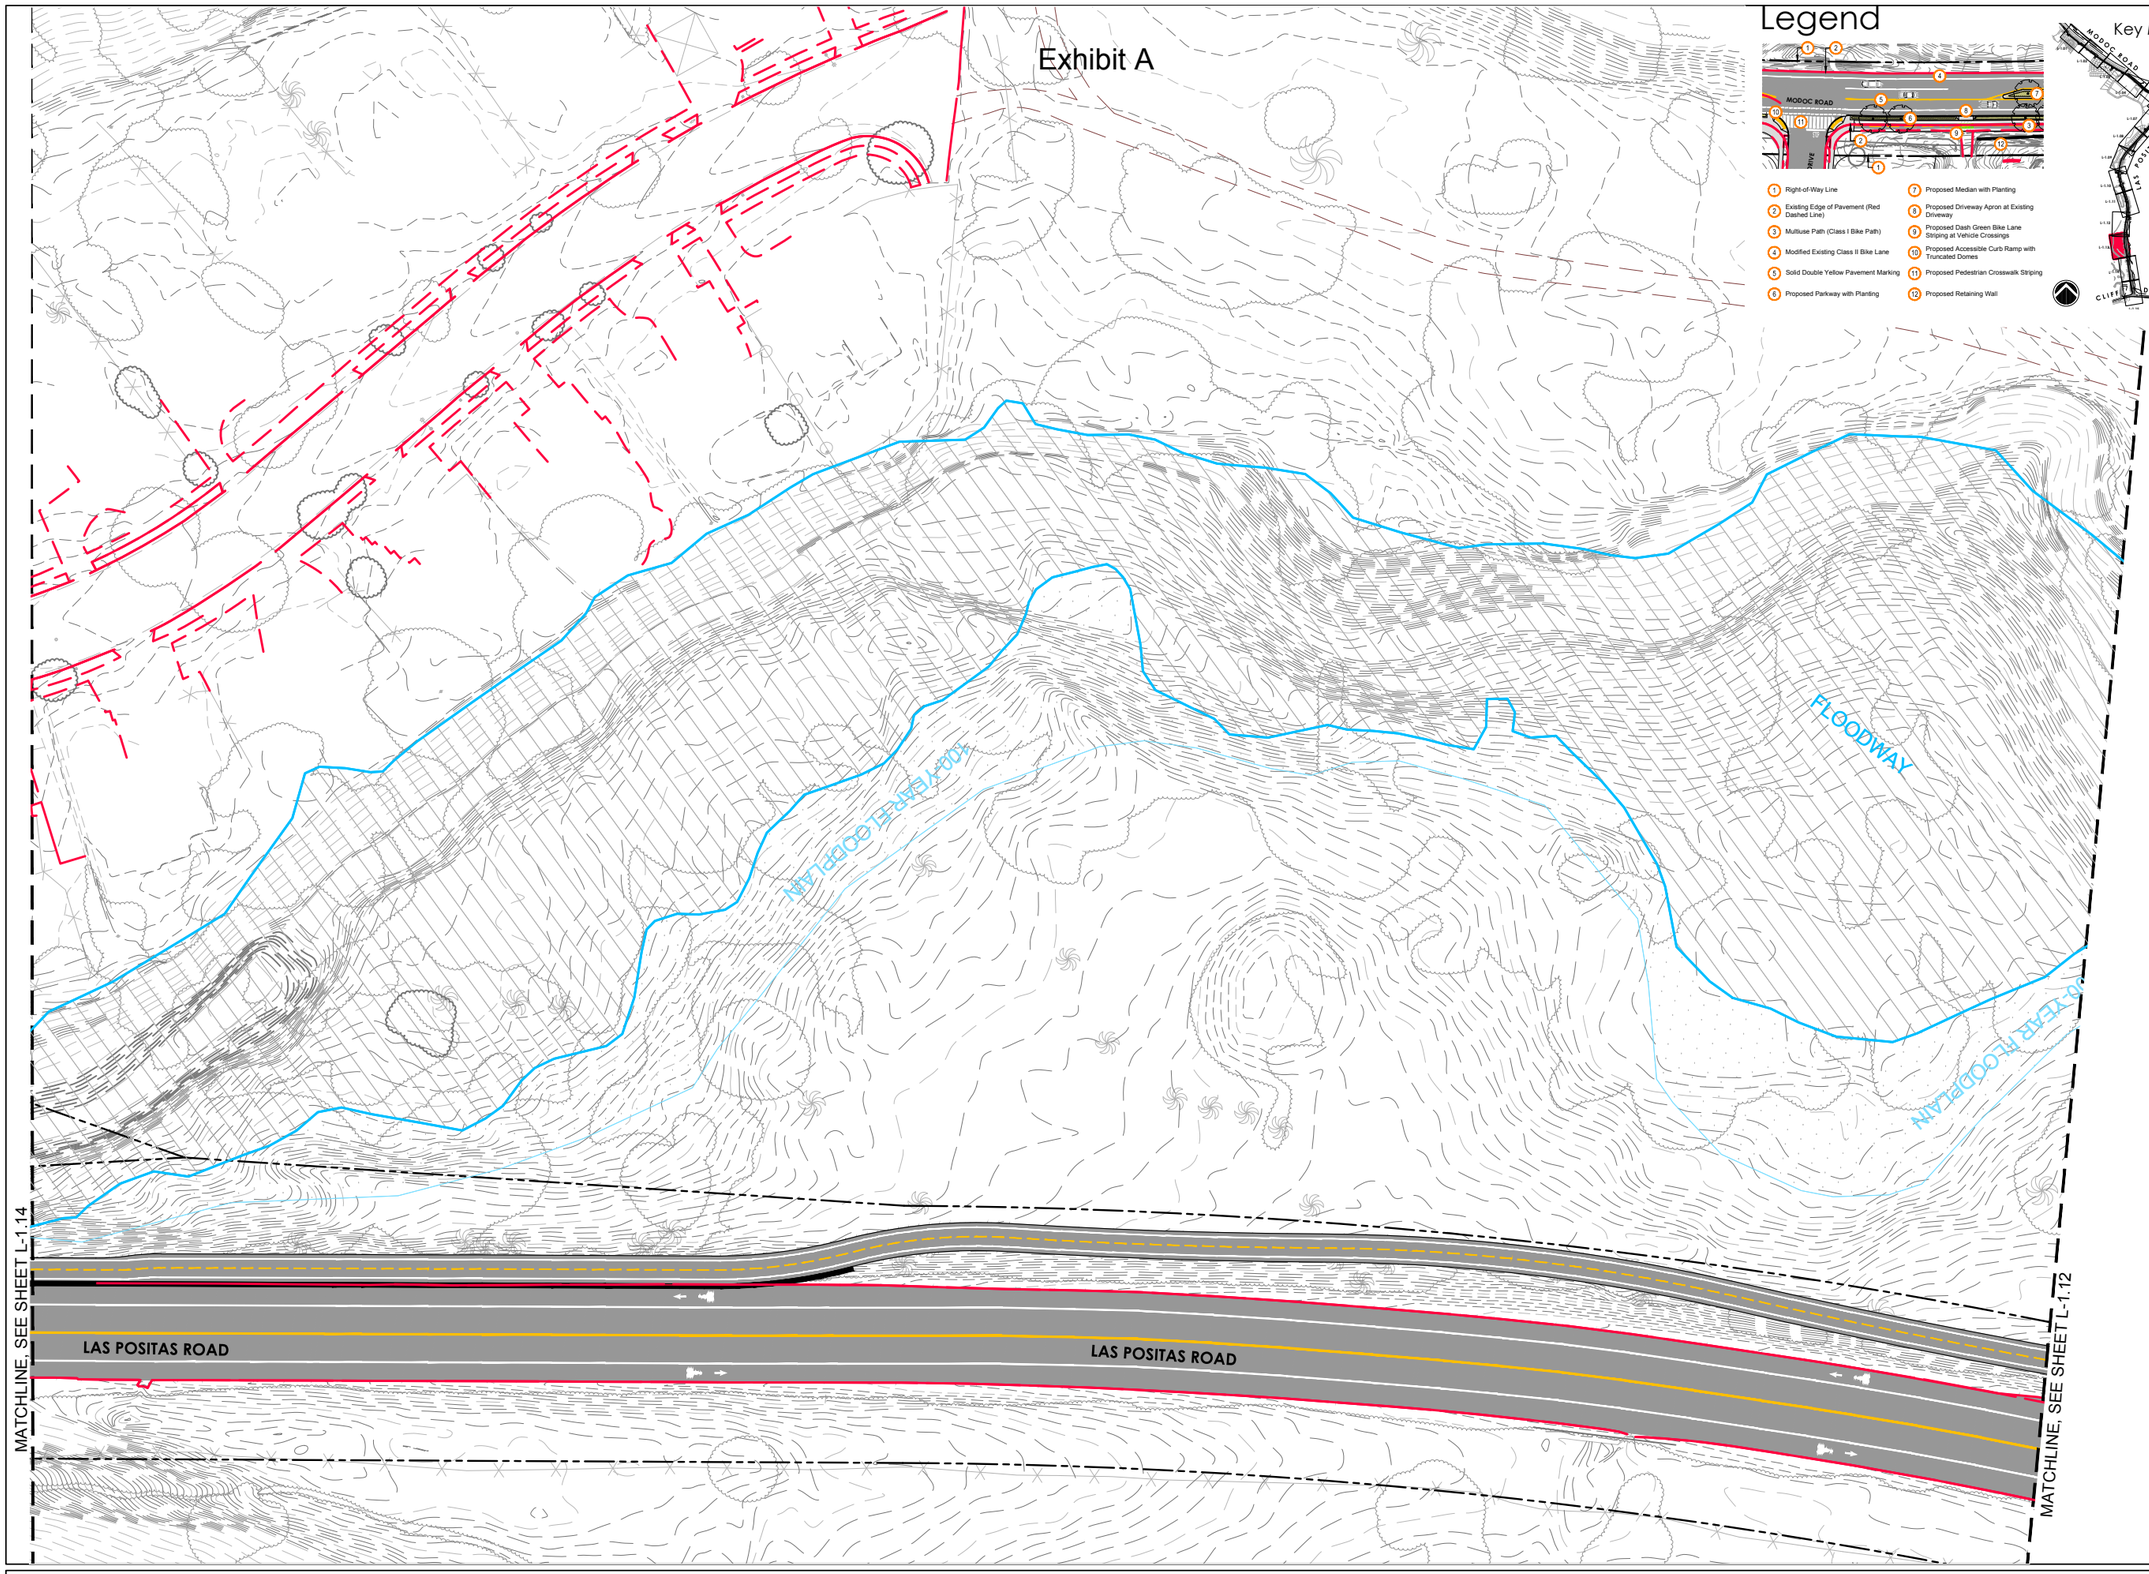

rrm design group

SCALE: 1" = 20'

Preliminary Trail Layout

Las Positas Multi-Use Pathway

February 2016

L-1.13

Exhibit A

ALAN ROAD

FLOODWAY

FLOODWAY

LAS POSITAS ROAD

LAS POSITAS ROAD

MATCHLINE, SEE SHEET L-1.13

MATCHLINE, SEE SHEET L-1.15

Legend

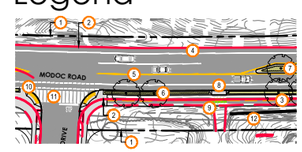

1. Right-of-Way Line
2. Existing Edge of Pavement (Red Dashed Line)
3. Multiuse Path (Class I Bike Path)
4. Modified Existing Class II Bike Lane
5. Solid Double Yellow Pavement Marking
6. Proposed Parkway with Planting
7. Proposed Median with Planting
8. Proposed Driveway Apron at Existing Driveway
9. Proposed Dash Green Bike Lane Striping at Vehicle Crossings
10. Proposed Accessible Curb Ramp with Truncated Domes
11. Proposed Pedestrian Crosswalk Striping
12. Proposed Retaining Wall

Key Map

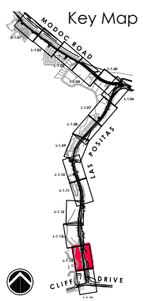

rrm design group

SCALE: 1" = 20'

Preliminary Trail Layout

Las Positas Multi-Use Pathway

February 2016

L-1.14

Exhibit A

CLIFF DRIVE

LAS POSITAS ROAD

CLIFF DRIVE

MATCHLINE, SEE SHEET L-1.14

Legend

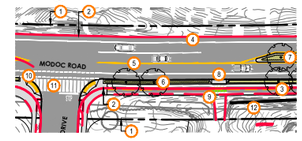

1. Right-of-Way Line
2. Existing Edge of Pavement (Red Dashed Line)
3. Multiuse Path (Class I Bike Path)
4. Modified Existing Class II Bike Lane
5. Solid Double Yellow Pavement Marking
6. Proposed Parkway with Planting
7. Proposed Median with Planting
8. Proposed Driveway Apron at Existing Driveway
9. Proposed Dash Green Bike Lane Striping at Vehicle Crossings
10. Proposed Accessible Curb Ramp with Truncated Domes
11. Proposed Pedestrian Crosswalk Striping
12. Proposed Retaining Wall

Key Map

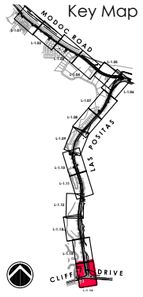

rrm design group

SCALE: 1" = 20'

Preliminary Trail Layout

Las Positas Multi-Use Pathway

February 2016

L-1.15