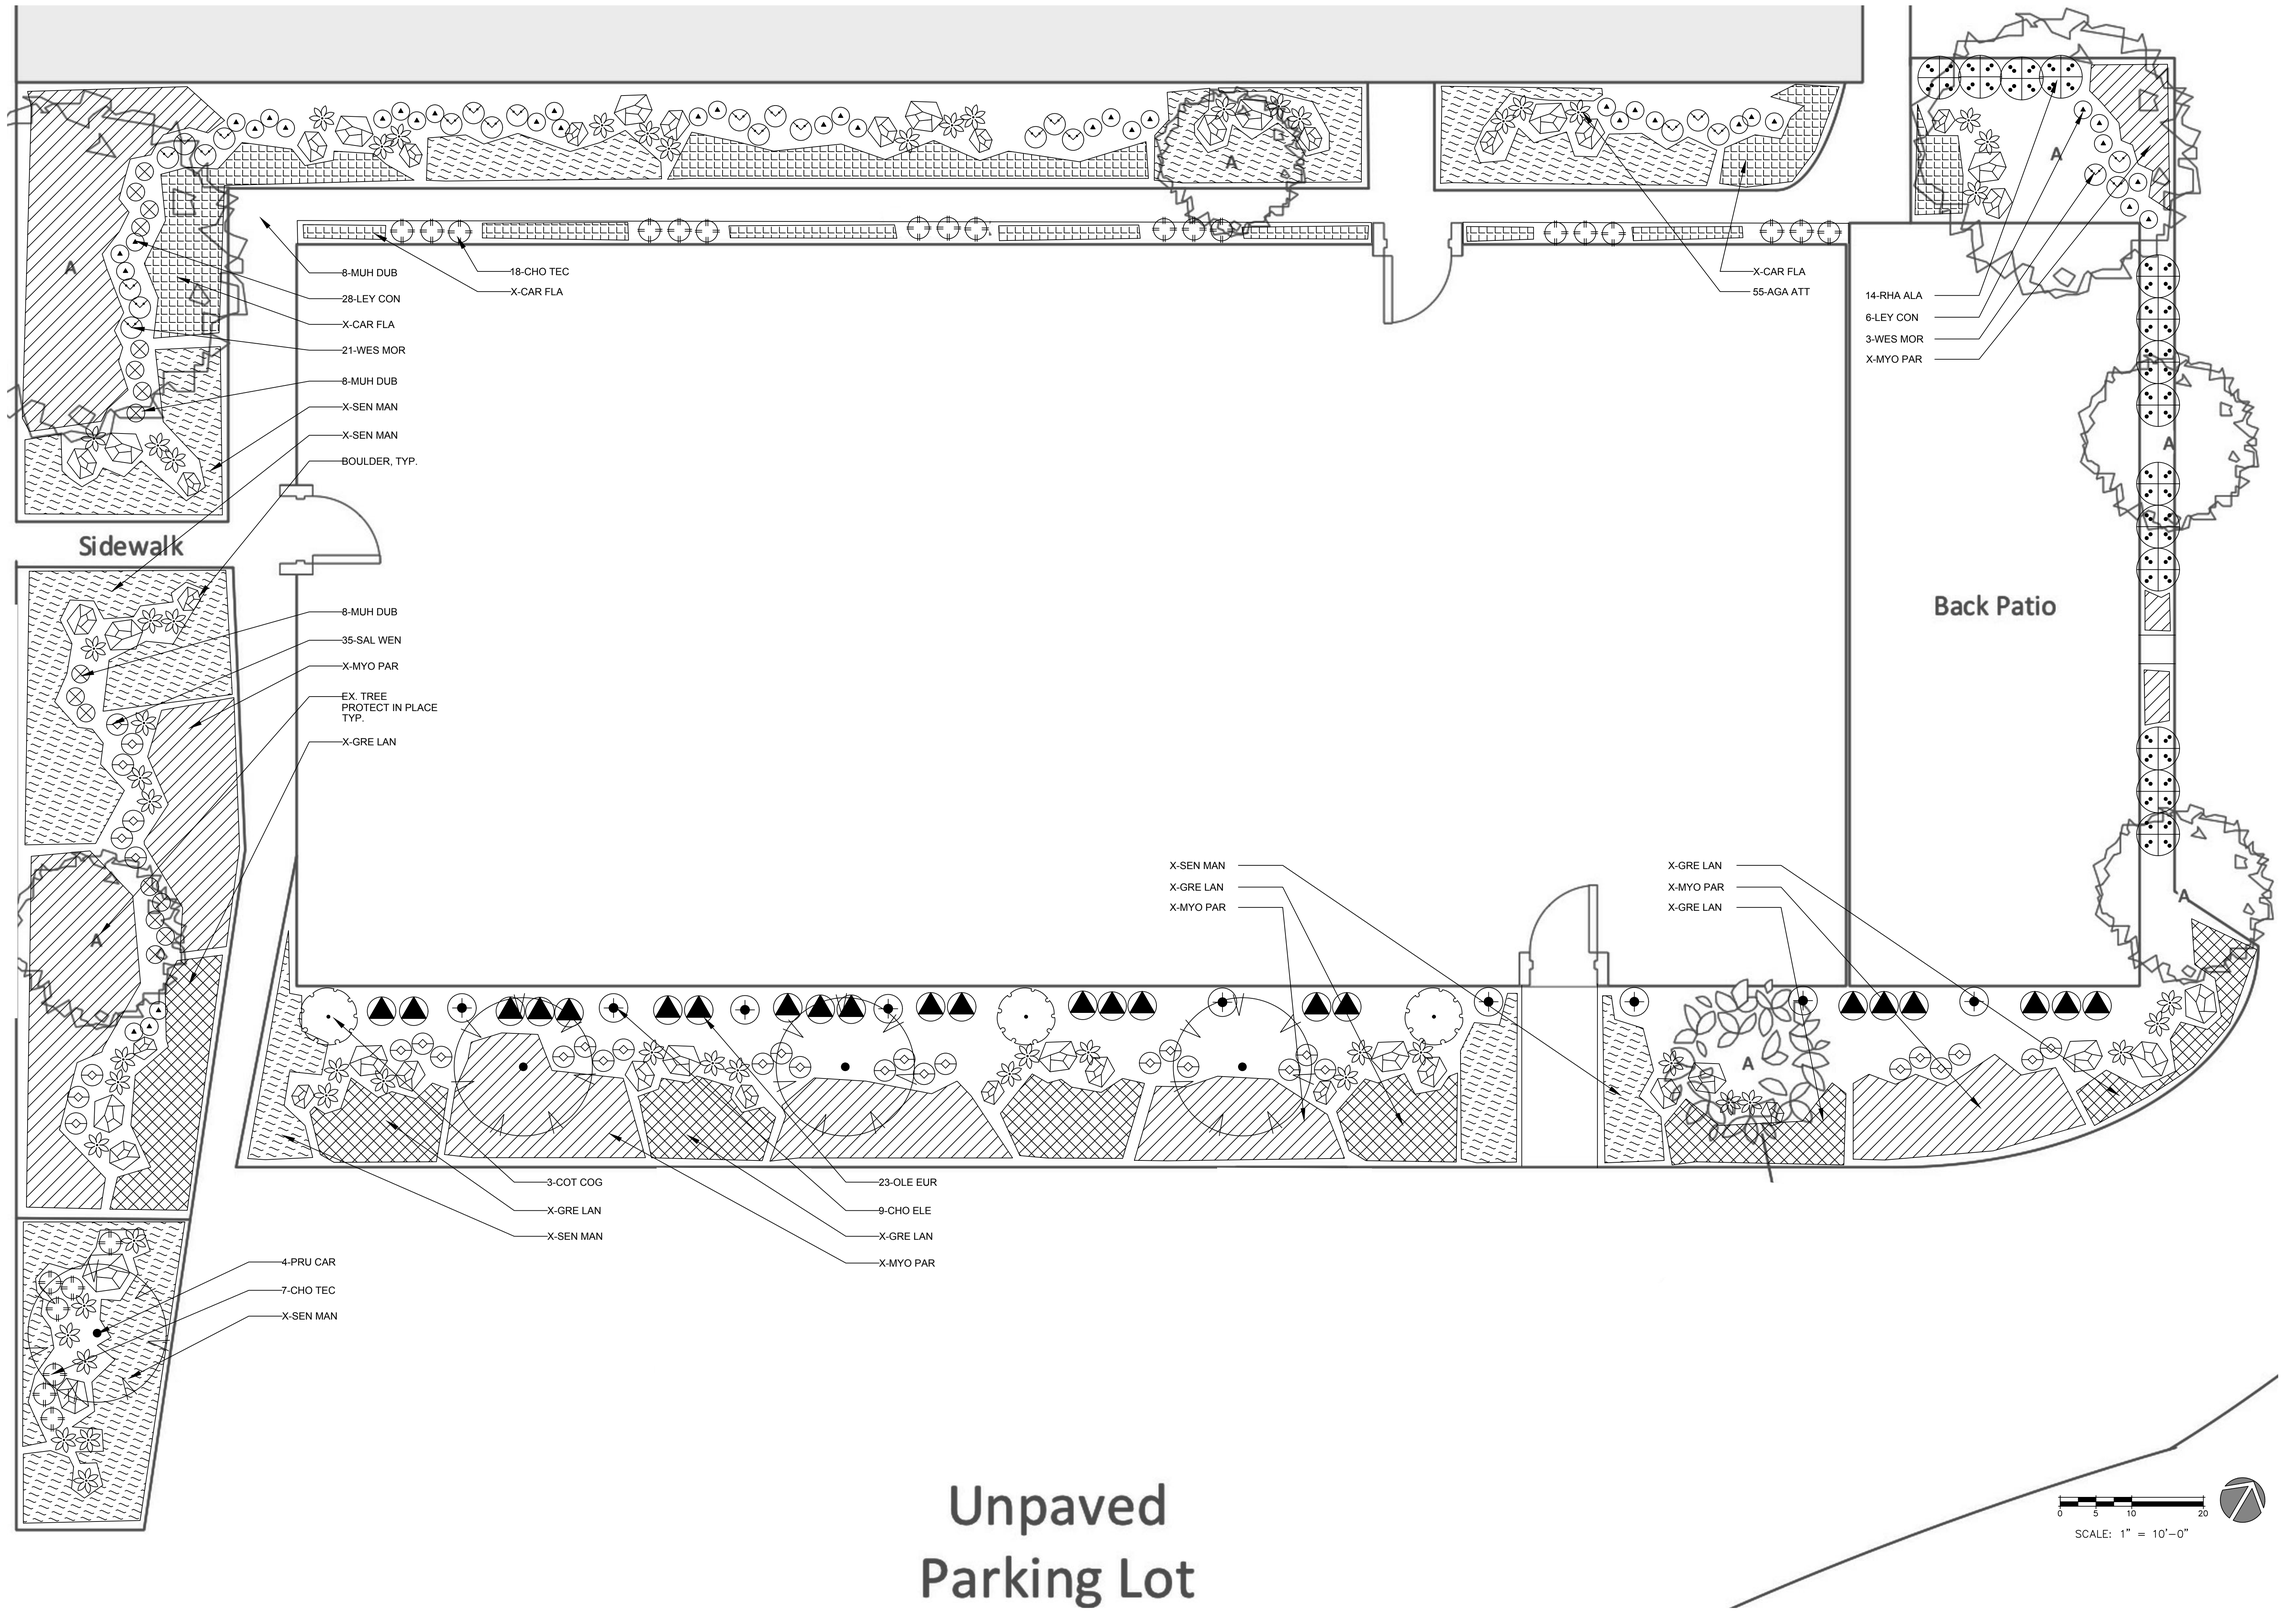

AllScape Design + Installation Inc
CL # 996580, Santa Barbara County
805.441.9774 or 805.319.5786
nate@allscapedesign.com or ben@allscapedesign.com

PLANTING PLAN

GOLETA COMMERCIAL
100 FREDERICK LOPEZ RD.
SANTA BARBARA, CA 93117

APN 073-080-068

REVISIONS
08/29/19 Client Review
11/08/19 Submittal

PROJECT NUMBER
1904
DRAWN BY
KK
DATE DRAWN
08/27/19
SCALE
PRINT DATE
11/8/19

SHEET NUMBER
L-1

PLANT_SCHEDULE

TREES	CODE	BOTANICAL NAME	COMMON NAME	SIZE	WATER USE	
	COT COG	COTINUS COGGYGRIA	SMOKE TREE	15 GAL, MULT.	LOW	
	PRU CAR	PRUNUS CAROLINIANA	CAROLINIANA CHERRY	15 GAL, STD.	LOW	
SHRUBS	**CODE**	**BOTANICAL NAME**	**COMMON NAME**	**SIZE**	**WATER USE**	**SPACING**
	OLE EUR	OLEA EUROPAEA 'MONTRA'	DWARF OLIVE	5 GAL	LOW	4'-0"
	CHO ELE	CHONDROPETALUM ELEPHANTINUM	LARGE CAPE RUSH	5 GAL	LOW	4'-0"
	CHO TEC	CHONDROPETALUM TECTORUM	SMALL CAPE RUSH	1 GAL	LOW	3'-0"
	AGA ATT	AGAVE ATTENTUATA	FOXTAIL AGAVE	1 GAL	LOW	3'-0"
	SAL WEN	SALVIA 'WENDY'S WISH'	WENDY'S WISH SALVIA	1 GAL	LOW	3'-0"
	WES MOR	WESTRINGIA FRUTICOSA 'MORNING LIGHT'	COAST ROSEMARY	1 GAL	LOW	3'-0"
	MUH DUB	MUHLENBERIA DUBIA	PINE MUHLY	1 GAL	LOW	30"
	LEY CON	LEYMUS CONDENSATUS 'CANYON PRINCE'	COAST ROSEMARY	1 GAL	LOW	30"
	RHA ALA	RHAMNUS ALATERNUS	ITALIAN BUCKTHORN	5 GAL	LOW	6'-0"
GROUNDCOVER	**CODE**	**BOTANICAL NAME**	**COMMON NAME**	**SIZE**	**WATER USE**	**SPACING**
	MYO PAR	MYOPORUM PARVIFOLIUM 'WHITE'	MYOPORUM 'WHITE'	4"	LOW	10'-0"
	CAR FLA	CAREX FLACCA	CA FIELD SEDGE	4"	LOW	24"
	GRE LAN	GREVILLEA LANIGERA 'COASTAL GEM'	WOOLLY GREVILLEA	4"	LOW	4'-0"
	SEN MAN	SENECIO MANDRALISCAE	BLUE CHALKSTICKS	4"	LOW	30"

PLANTING NOTES

CONTRACTOR SHALL VERIFY QUANTITY OF PLANTS LISTED ON THE PLAN. IF DISCREPANCIES EXIST, CONSULT FOR CLARIFICATION.

PLANT MATERIAL & SOIL SHALL BE PLANTED PER CONTRACTOR. SOIL PREPARATION, WEED REMOVAL AND AMENDMENTS SHALL BE PER SOILS SUITABILITY REPORT (IF AVAILABLE).

CONTRACTOR SHALL PROVIDE AND INSTALL 3" MIN. DEPTH SHREDDED BARK MULCH IN PLANTED AREAS AS SHOWN ON THE PLANTING PLANS.

CONTRACTOR SHALL BE RESPONSIBLE FOR FINISH GRADES AND FINE GRADING REQUIRED FOR SURFACE DRAINAGE AND UNIFORMITY.

NOTE

BASE PLAN WAS PROVIDED BY CLIENT.

LANDSCAPE AREA CALCULATIONS

TOTAL LANDSCAPE AREA: 17,026 SF

TOTAL LOW WATER PLANT AREA: 17,026 SF (100%)

NOTE

ALL EXISTING TREES TO REMAIN.

SCOPE OF WORK

GRASS TO BE REPLACED WITH LOW WATER PLANTING. ALL EXISTING TREES TO REMAIN.

OWNER OF PROPERTY

CITY OF SB, HENRY THOMPSON
601 FIRESTONE RD
SATNA BARBARA CA 93117

APN: 073-080-068

ZONE: A-1-1/SP6-A1

NORTH ELEVATION

EAST ELEVATION

SOUTH ELEVATION

WEST ELEVATION

NORTH FACING VIEW

EAST FACING VIEW

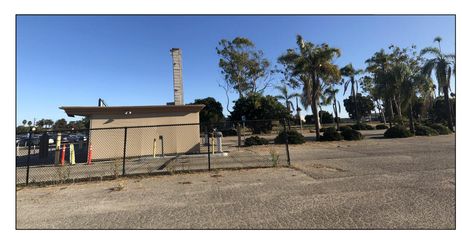

SOUTH FACING VIEW

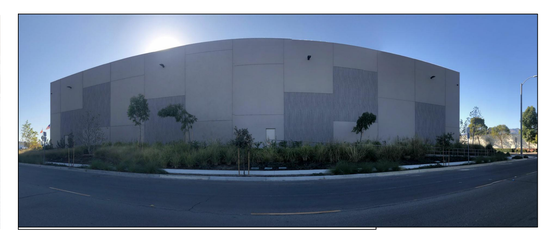

WEST FACING VIEW

AllScape
Design +
Installation
Inc
CL # 996580, Santa Barbara County
805.441.9774 or
805.319.5786
nate@allscapedesign.com or
ben@allscapedesign.com

PLANTING PLAN

GOLETA COMMERCIAL
100 FREDERICK LOPEZ RD.
SANTA BARBARA, CA 93117

APN 073-080-068

REVISIONS
08/29/19 Client Review
11/08/19 Submittal

PROJECT NUMBER
1904
DRAWN BY
KK
DATE DRAWN
08/27/19
SCALE
PRINT DATE
11/8/19

SHEET NUMBER
L-2