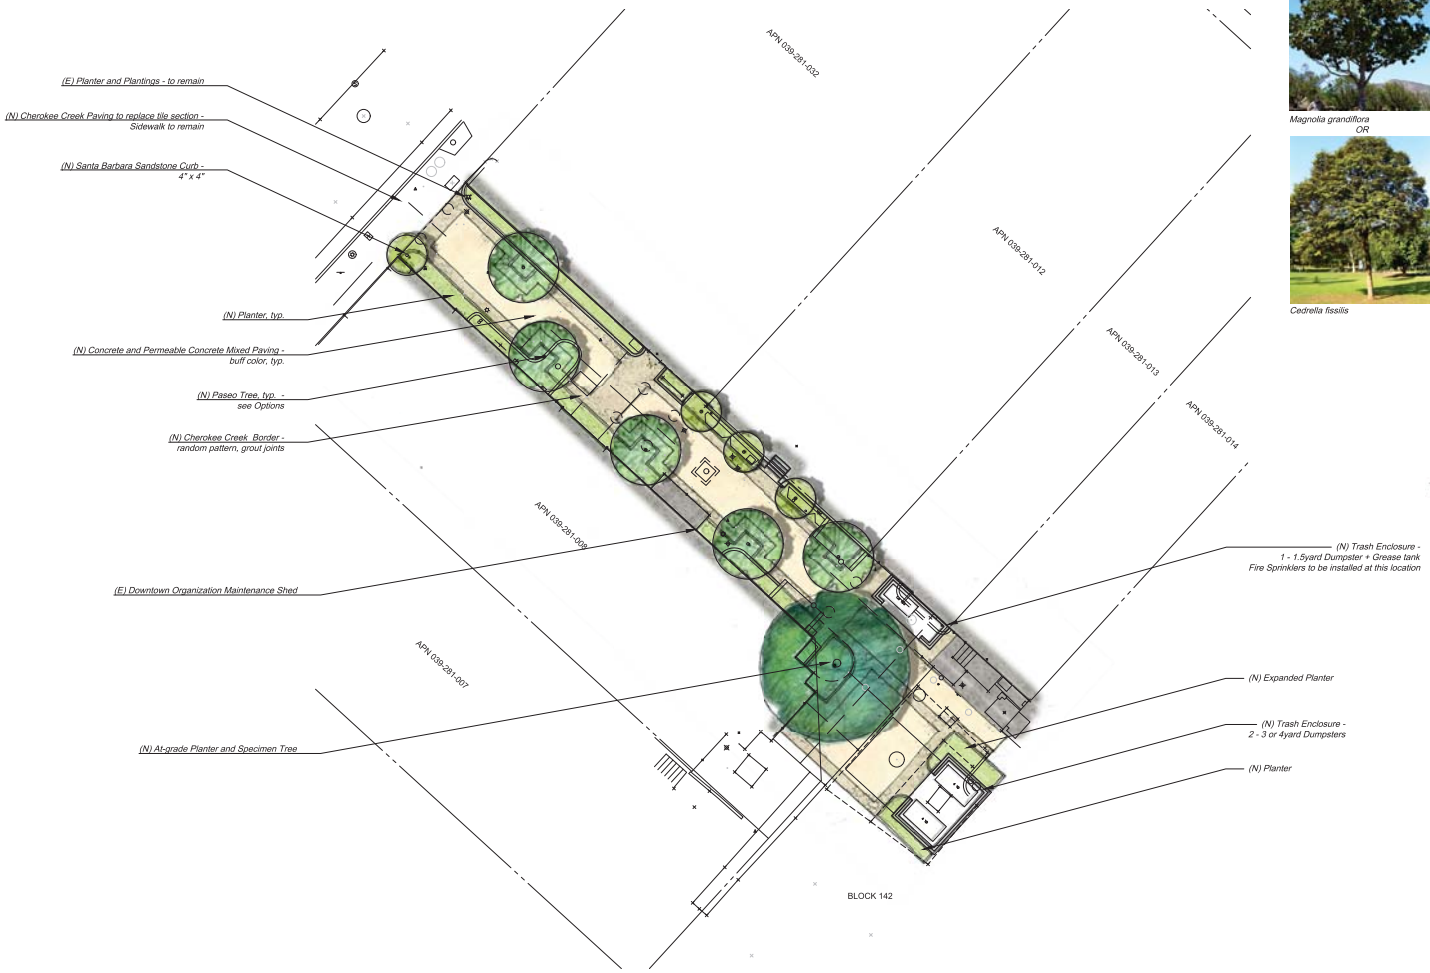

Specimen Tree:

Magnolia grandiflora

OR

Cedrella fissilis

Paseo Tree:

Lagerstroemia 'Natchez'

Accent Plant:

Cordyline australis 'Albertii'

Trash Enclosure Elevation - gates

Scale: 3/8" = 1'

Trash Enclosure Elevation

Scale: 1" = 10'

Concrete Paving:

Material: Concrete w/ light brushed finish and Buff integral color

Permeable Paving:

Material: Permeable Concrete in Buff Color

Flagstone Paving:

Material: Cherokee Creek Flagstone over Concrete, no black pieces

Demolition Notes:

1. Remove all (e) paving, trash enclosures, columns, bollards and raised planters with exception of those noted on plan.
2. All (e) trees and plant material to be removed with the exception of those noted on plan.
3. Utilities to remain unless otherwise notes on Civil Engineer's plans.

Utility Notes:

1. All utilities in permeable paving will have a concrete collar under paving for protection.

N

0 5 10 20

Scale: 1" = 10'

NOT FOR CONSTRUCTION

arcadia studio
Landscape Architecture
202 East Cota Street
Santa Barbara, CA 93101
tel 805.962.9055
fax 805.962.5658
arcadiastudio.com

REGISTERED LANDSCAPE ARCHITECT
JOB CURRENT
No. 1269
EXP. 9/30/17
STATE OF CALIFORNIA

Revisions

LOT #3 PASEO

Santa Barbara City Parking Lot 3
Santa Barbara

PRELIMINARY LANDSCAPE PLAN

Issue

Issue

Date	Job Number
2016.5.26	16.025
Drawn By	Checked by
KG/ACL	KG
Sheet -	of -

PL-1

THIS IS A COPYRIGHTED DOCUMENT AND MAY NOT BE REPRODUCED IN PART OR WHOLE WITHOUT WRITTEN PERMISSION OF ARCADIA STUDIO INC. COPYRIGHT 2011

Drawing Name: U:\ARCADIA_STUDIO\Projects\2016 Projects\16.025 Paseo Lot #3\16.025 Cad\16.025 In Progress\Lot #3 Paseo\sheets\Preliminary Landscape Plan\PL-1 Preliminary Landscape Plan.dwg Plot date: 2016-07-20 9:23 AM