CONSTRUCTION NOTES

1. CONSTRUCT CONCRETE CURB PER CITY STANDARD DETAILS AND DETAIL A4
2. CONSTRUCT CONCRETE TREE WELL CURB PER CITY STANDARD DETAILS AND DETAIL A3
3. CONSTRUCT CONCRETE EDGE RESTRAINT PER DETAIL A4
4. CONSTRUCT ASPHALT BERM PER DETAIL C3
5. INSTALL ASPHALT CONCRETE CONFORM
6. PLANT TREE PER SPECIAL PROVISIONS AND DETAIL B3
7. PRUNE ROOTS PER SPECIAL PROVISIONS AND URBAN FOREST SUPERINTENDENT'S DIRECTION
8. PRESERVE & PROTECT IN PLACE
9. MEET & MATCH EXISTING STRUCTURE
10. SAWCUT OR REMOVE TO JOINT

LEGEND

- CONCRETE CONSTRUCTION
- CONSTRUCT ASPHALT CONCRETE
- GRADE TO MATCH
- INSTALL PERMEABLE PAVEMENT PER DETAIL A4
- INSTALL WHITE PARKING STALL STRIPING
- INSTALL BLUE HANDICAP PARKING STALL STRIPING

AREA OF LOT: 34528 SF
AREA OF PAVERS IN LOT: 12747 SF
AREA OF PAVERS ON PATH: 359 SF
75 PARKING SPACES

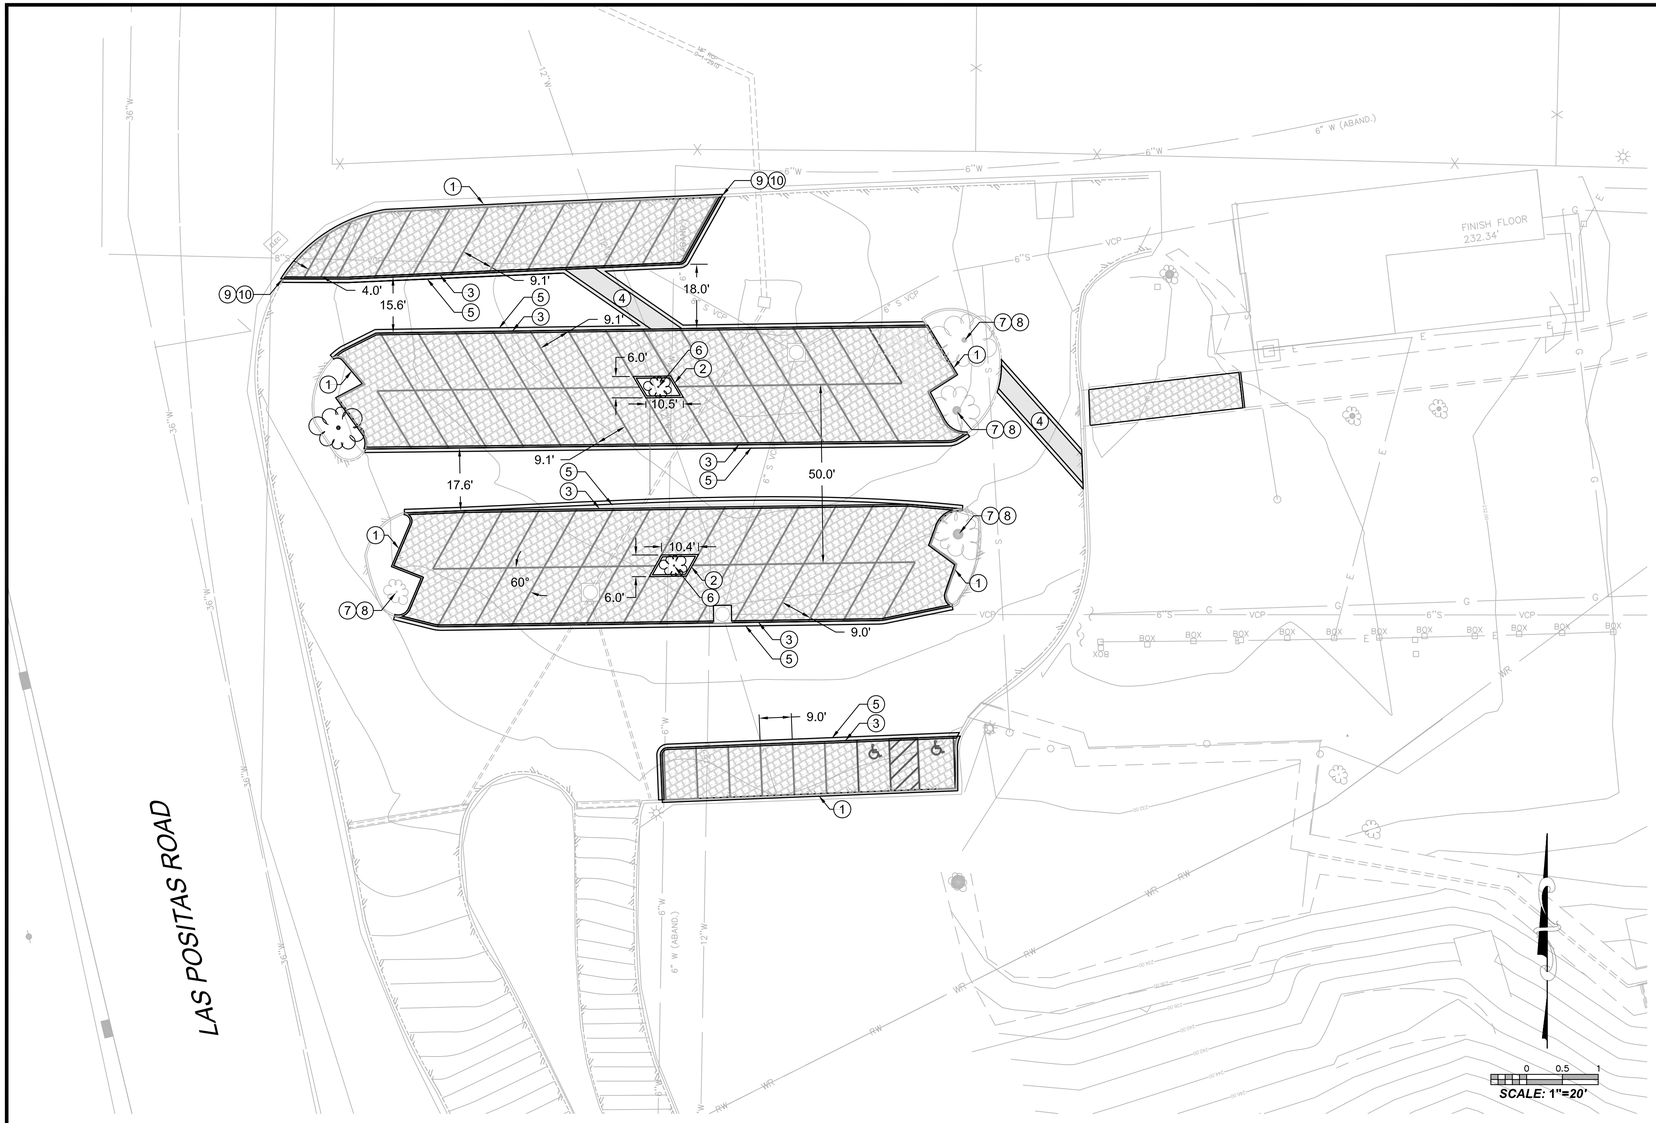

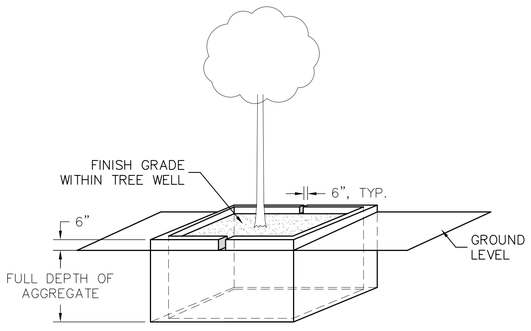

A/3 TREE WELL CURB
N.T.S.

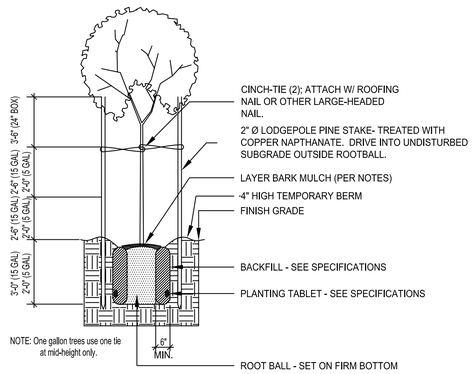

B/3 TREE PLANTING & STAKING
N.T.S.

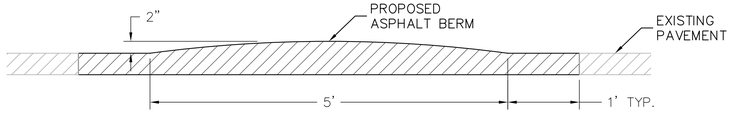

SECTION A-A

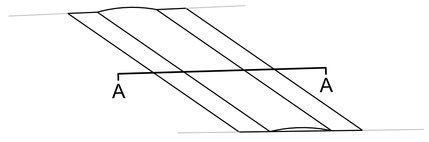

C/3 ASPHALT BERM DETAIL
N.T.S.

PROJECT ENGINEER _____ DATE _____

PUBLIC WORKS DEPARTMENT
ENGINEERING DIVISION
APPROVED: _____ DATE: -
CITY ENGINEER _____ ORIGINAL SIGNED DATE: -

DESIGN MR
DRAWN MR
CHECKED BD

60 % DRAFT

NO.	DATE	APPROVED	REVISIONS

MACKENZIE PARK INFILTRATION PROJECT
PROPOSED PARKING AND DETAILS A3-C3

PBW. NO. -
BID NO. - SHT. DES. C1
DWG. NO. -
SHT. 3 OF 4

M:\Parks_and_Recreation\Creeks\Collaboration\MacKenzie Park Infiltration Project\MacKenzie\Base Plans\C1.dwg, 5/16/2011 1:30 PM, Reese, Malinda S

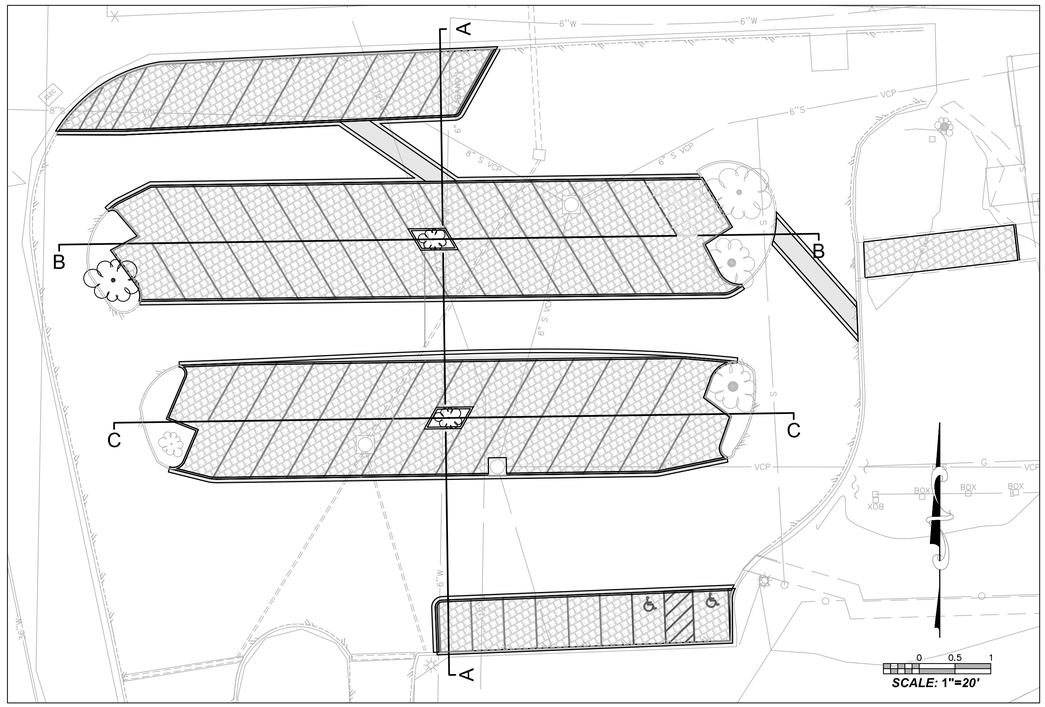

PLAN VIEW

CROSS SECTION SCALES:
VERTICAL: 1"=2'
HORIZONTAL: 1"=20'

CROSS SECTION A-A

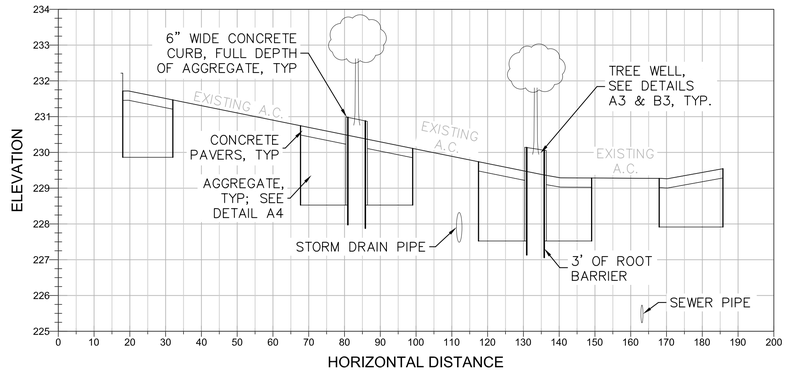

CROSS SECTION B-B

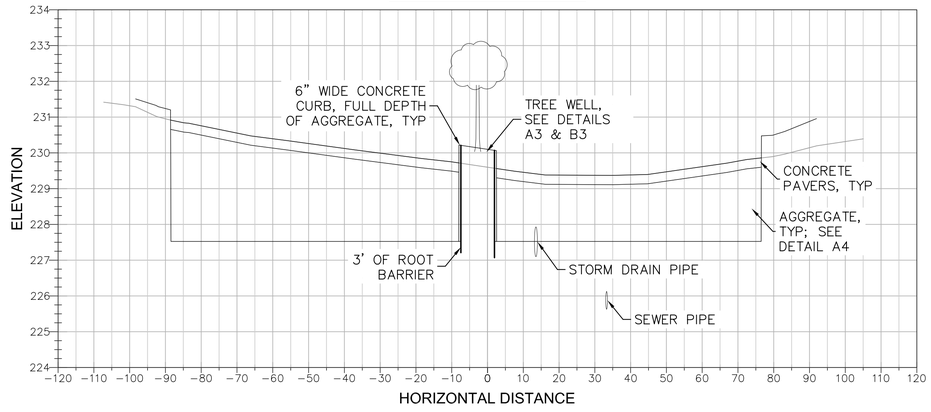

CROSS SECTION C-C

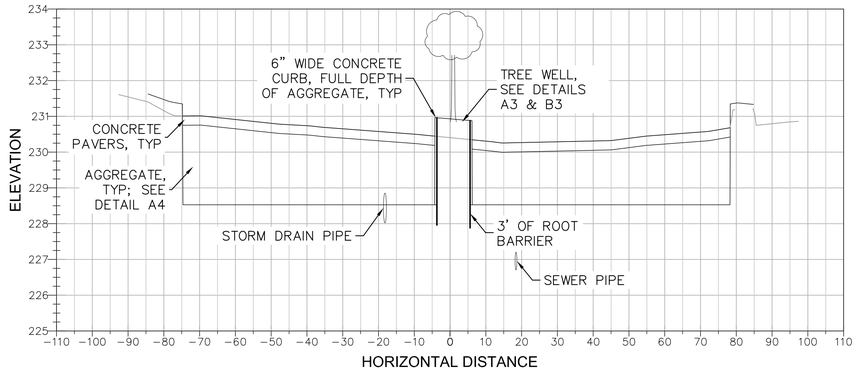

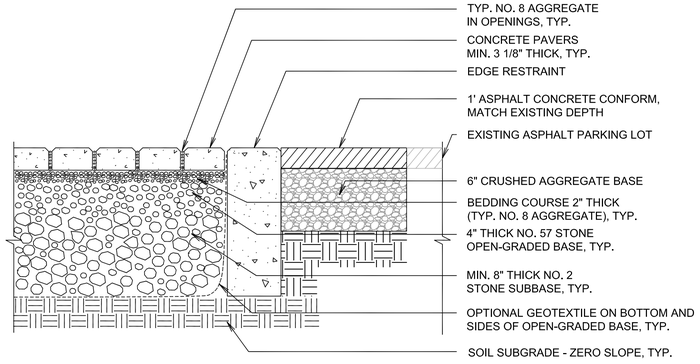

EDGE RESTRAINT SECTIONS
N.T.S.

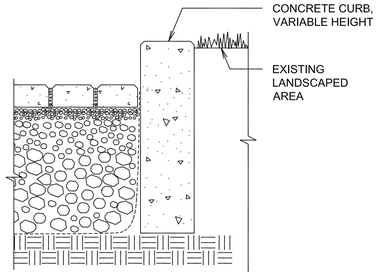

CONCRETE CURB SECTIONS
N.T.S.

NOTES:
1. NO. 2 STONE SUBBASE THICKNESS VARIES WITH DESIGN. CONSULT ICPI PERMEABLE INTERLOCKING CONCRETE PAVEMENT MANUAL.
2. DRAWING NOT TO SCALE.

A/4 PERMEABLE PAVEMENT WITH FULL EXFILTRATION TO SOIL SUBGRADE

PROJECT ENGINEER _____ DATE _____

PUBLIC WORKS DEPARTMENT
ENGINEERING DIVISION

APPROVED: _____ DATE —
CITY ENGINEER
ORIGINAL SIGNED DATE

DESIGN MR
DRAWN MR
CHECKED BD

60 % DRAFT

NO.	REVISIONS	DATE	APPROVED

MACKENZIE PARK INFILTRATION PROJECT

CROSS SECTIONS AND DETAIL A4

PBW. NO. -
BID NO. -
SHT. DES. C1
DWG. NO. -
SHT. 4 OF 4

M:\Parks_and_Recreation\Creeks\Collaboration\MacKenzie Park Infiltration Project\MacKenzie\Base Plans\C1.dwg, 5/16/2011 1:31 PM, Reese, Malinda S