Existing Cabrillo Ball Park – Aerial Photo

Scale = N.T.S

CITY OF SANTA BARBARA
Parks and Recreation Department

Cabrillo Ball Park Renovation Project

CONCEPT PROPOSAL
Date drawn: 01-15-15
800 E. Cabrillo Blvd.

Aerial

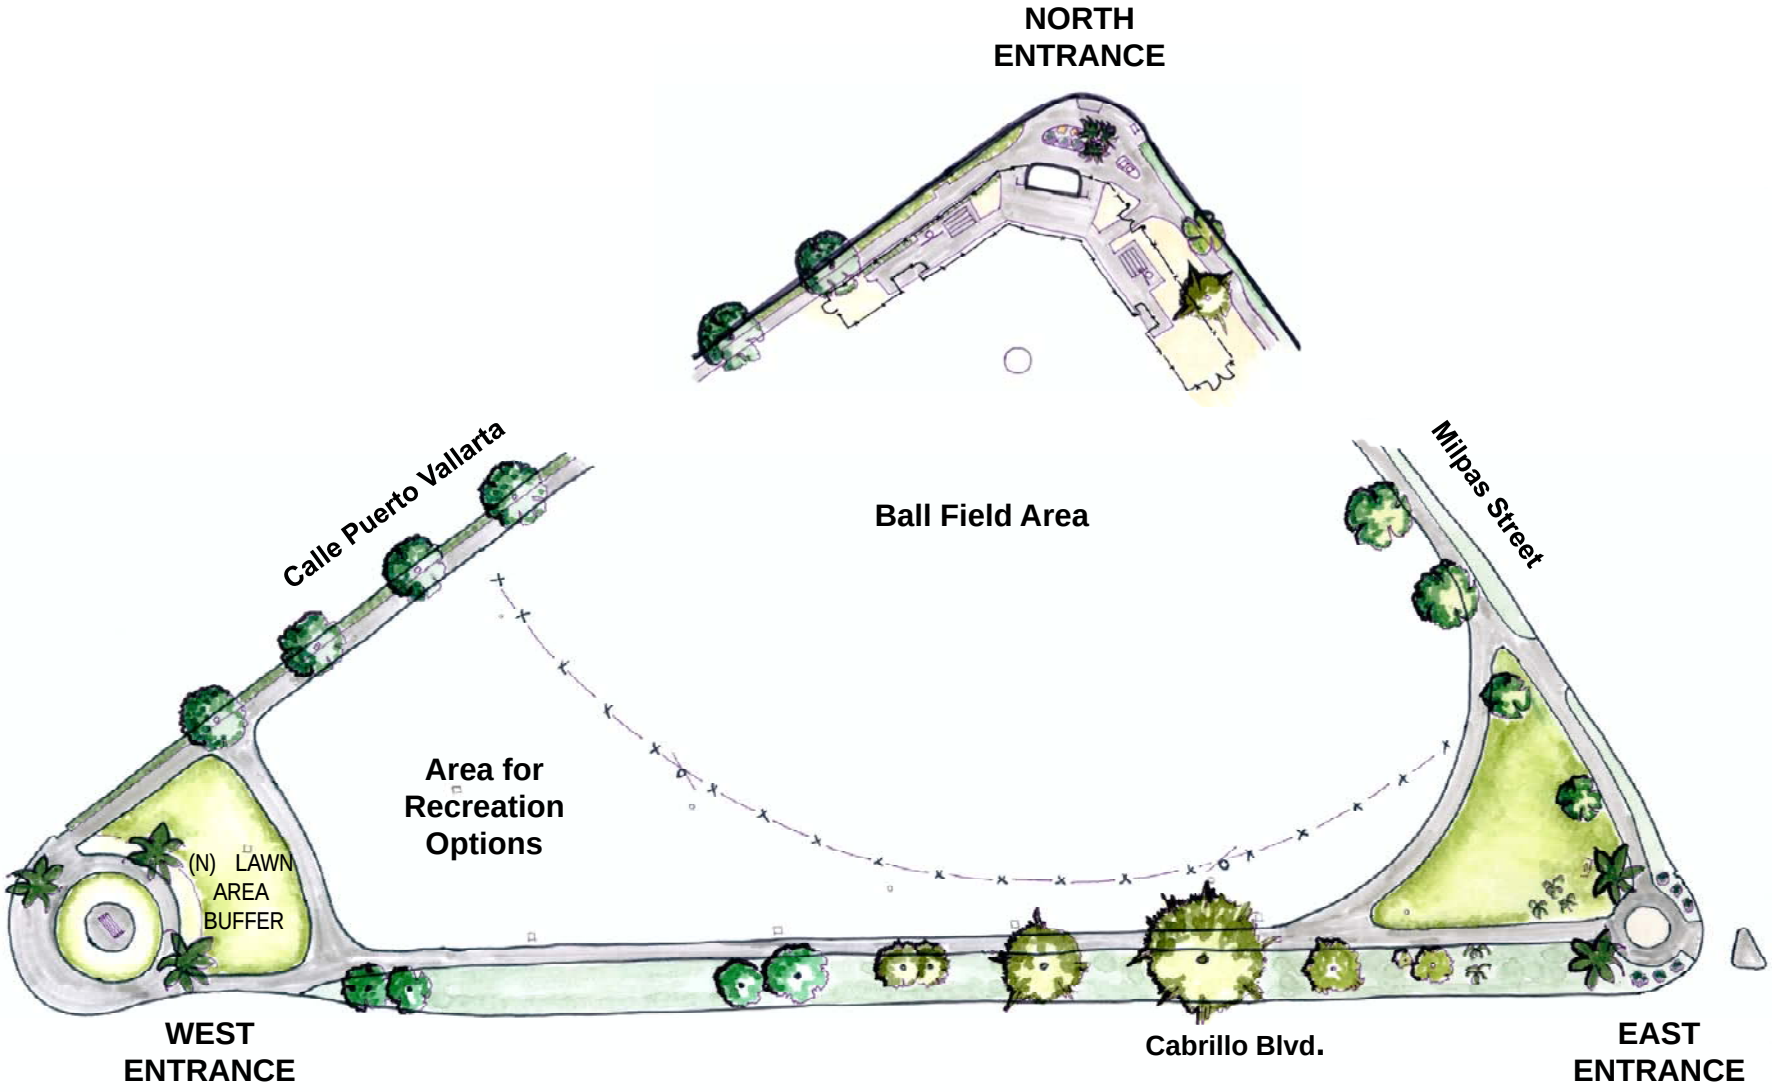

Concept for Overall Site Improvements

Scale = N.T.S

CITY OF SANTA BARBARA
Parks and Recreation Department

Cabrillo Ball Park
Renovation Project

CONCEPT PROPOSAL
Date drawn: 01-15-15
800 E. Cabrillo Blvd.

A-1.A

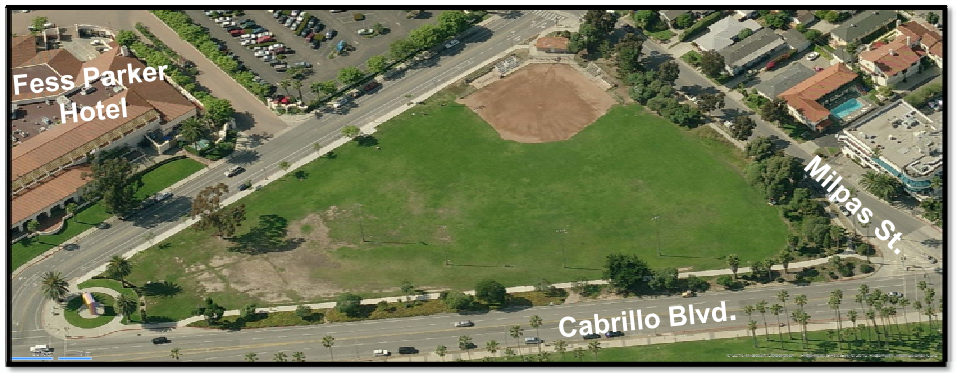

Bird's Eye Aerial of Cabrillo Ball Park

OBJECTIVES:

- Enhance Park Entry Points
- Improve Pedestrian Access
- Open Views into Park
- Define Active Ball Field Area
- Establish Recreation Area
- Improve Park Landscaping and Trees
- Promote and Maintain Park Safety
- Upgrade Park Infrastructure

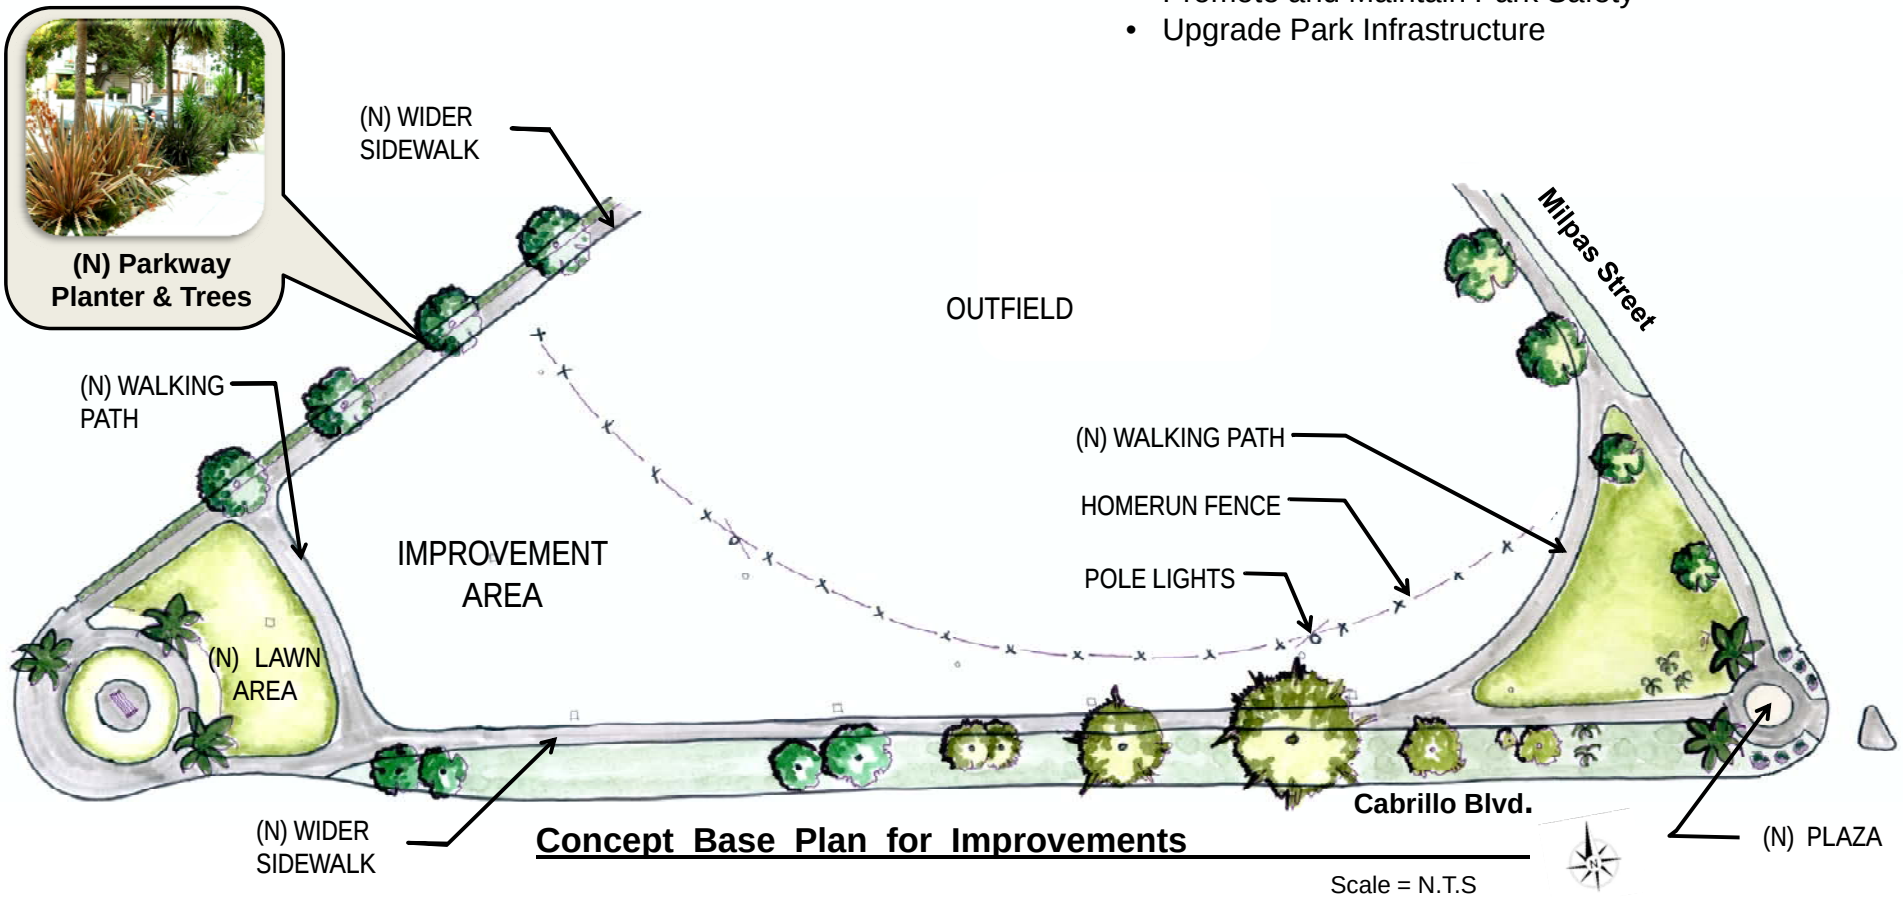

Concept Base Plan for Improvements

Scale = N.T.S

Parks Recreation

CITY OF SANTA BARBARA
Parks and Recreation Department

Cabrillo Ball Park Renovation Project

CONCEPT PROPOSAL
Date drawn: 01-15-15
800 E. Cabrillo Blvd.

A-1.0

Aerial - E. Cabrillo Blvd. & Milpas St. Corner

View from Cabrillo Blvd

View from Hotel at Milpas St. and Cabrillo Blvd. Corner

EAST ENTRANCE:

- Develop Open and Inviting Entrance
- Improve Pedestrian Access
- Establish Connection with Chase Palm Park
- New Walking Path to Define Space

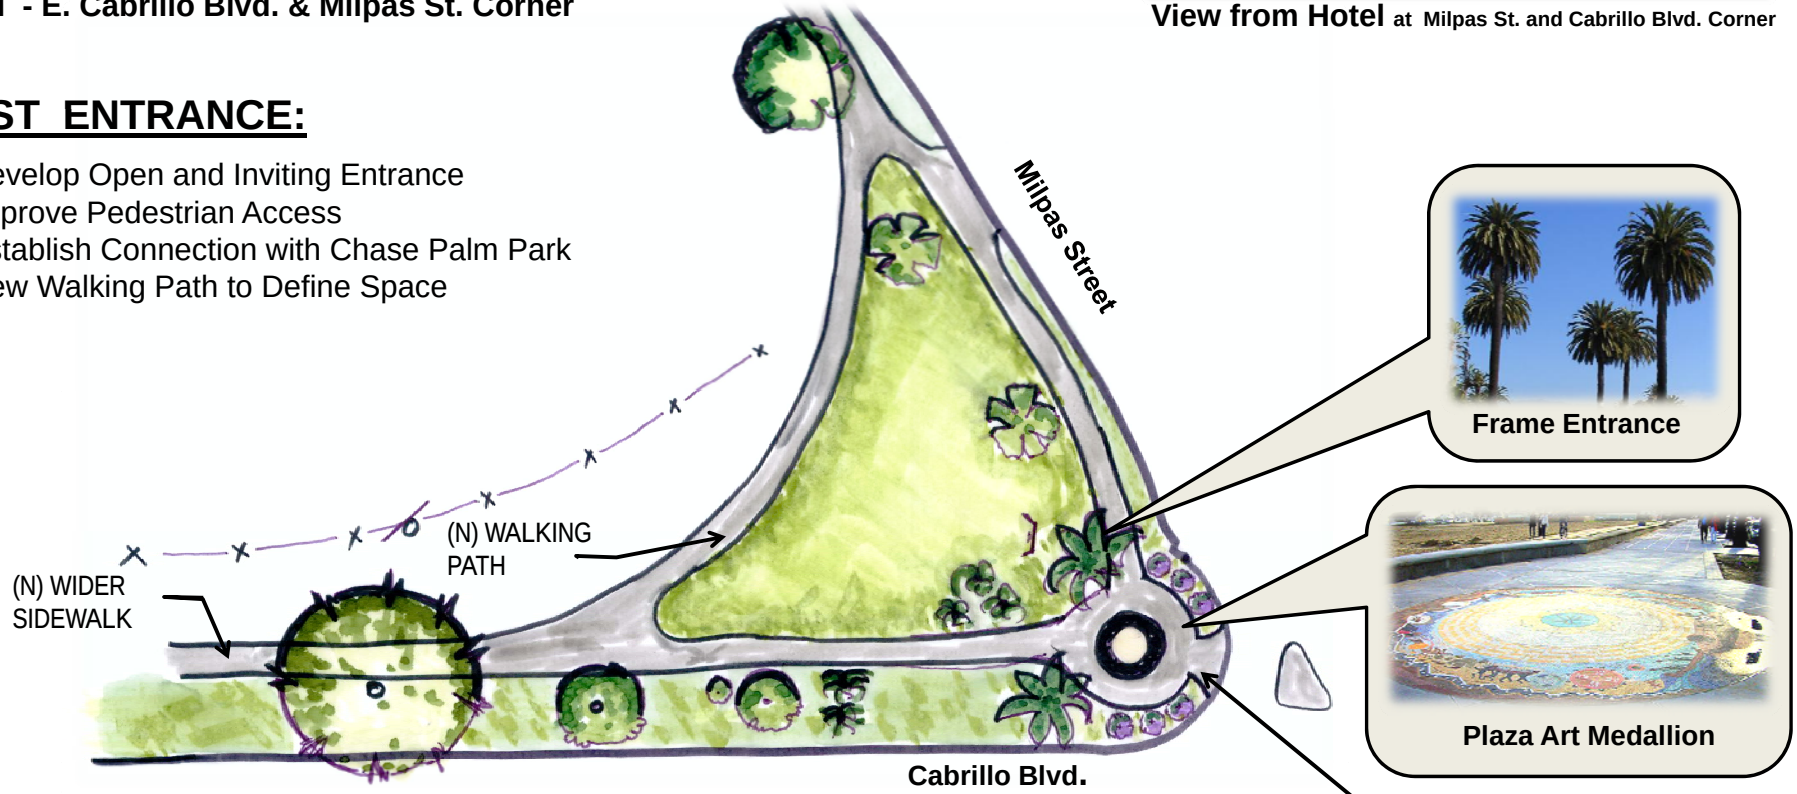

Concept of E. Cabrillo Blvd. & Milpas St. Corner

Scale = N.T.S

CITY OF SANTA BARBARA
Parks and Recreation Department

Cabrillo Ball Park Renovation Project

DATE DRAWN: 01-15-15
800 E. Cabrillo Blvd.

A-1.1

Photo from Tri County Market

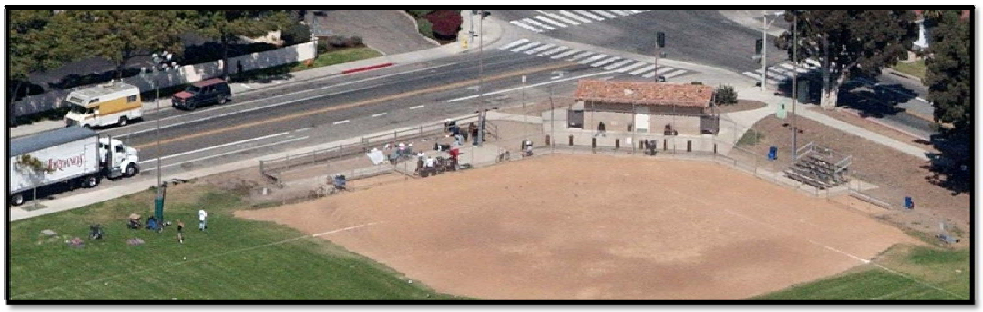

Bird's Eye Aerial of Cabrillo Ball Park

NORTH ENTRACE:

- Improve Pedestrian Circulation
- Relocate and Redesign Fencing
- Relocate Signage Against Building
- Enhance Planting at Corner
- Widen Sidewalks

New Fencing Example

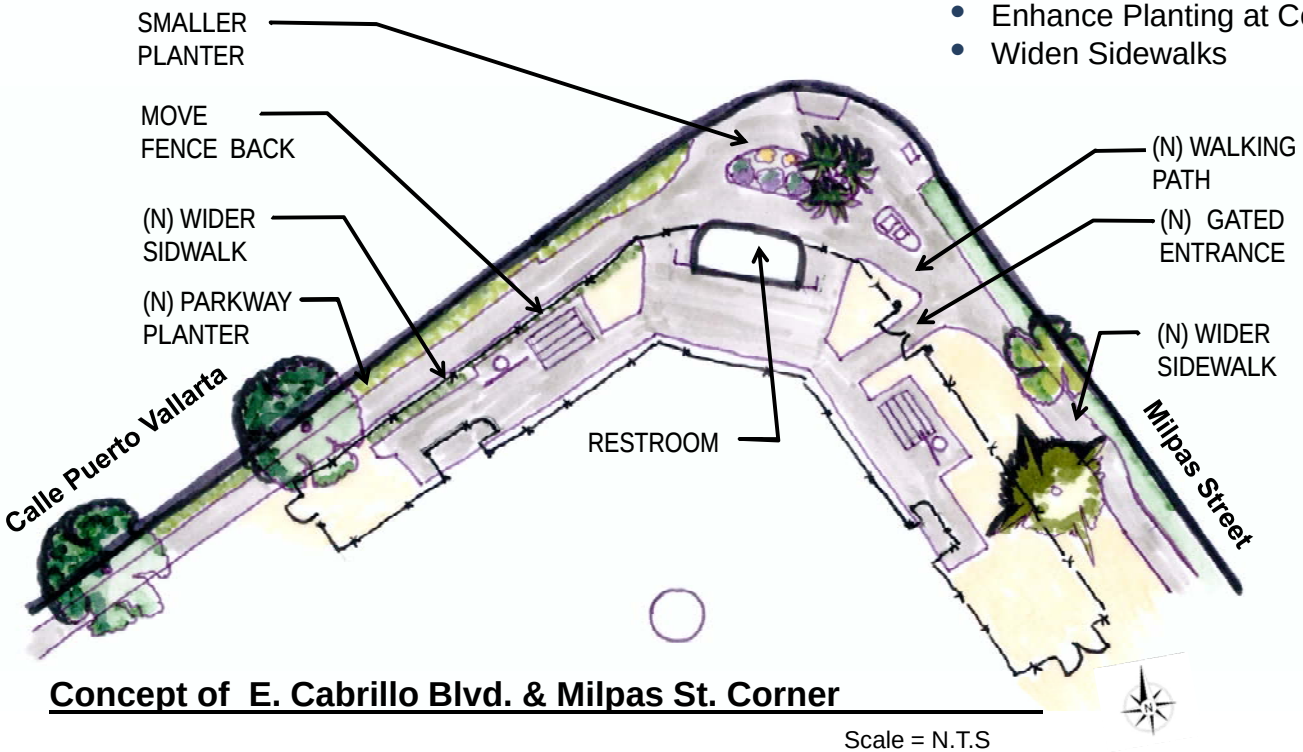

Concept of E. Cabrillo Blvd. & Milpas St. Corner

Scale = N.T.S

Photo from street corner looking South

CITY OF SANTA BARBARA
Parks and Recreation Department

Cabrillo Ball Park Renovation Project

CONCEPT PROPOSAL
Date drawn: 01-15-15
800 E. Cabrillo Blvd.

A-1.2