1

2

3

4

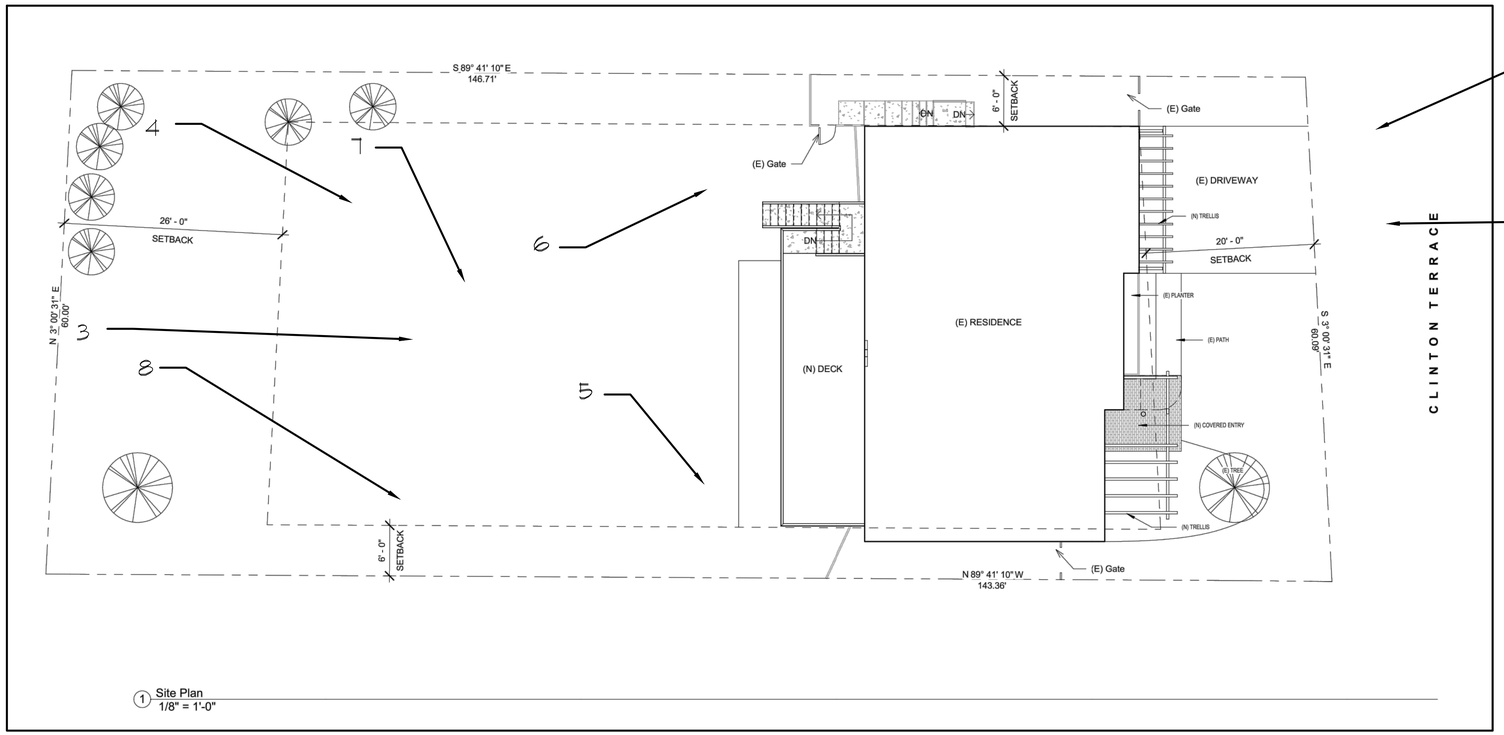

1 Site Plan
1/8" = 1'-0"

5

6

7

8

COPYTRIGHT.
2017 BY THOMAS OCHSNER.
ALL RIGHTS RESERVED.
NO PART OF THIS DRAWING MAY BE
REPRODUCED.

ARCHITECTURE & PLANNING

Thomas Ochsner AIA Architect

10 E. Yanonali Street
Suite 2D
Santa Barbara, CA 93101
Tel 805.770.7576
Cel 805.705.6558
tom@toarchitect.com
www.toarchitect.com

CLIENT

BRITT & JIM EYEN

2820 CLINTON TERRACE
SANTA BARBARA, CA
93105

PROJECT

2820 CLINTON TERRACE

SANTA BARBARA, CA
93105

SHEET TITLE

2820 CLINTON

REVISIONS

PHOTO BOARD

LICENSED ARCHITECT
THOMAS C. OCHSNER
C-22199
RENEWAL 9/19
STATE OF CALIFORNIA

PROJECT #

PROJECT NAME

DATE DRAWN

DATE

SHEET NO.

PB-1