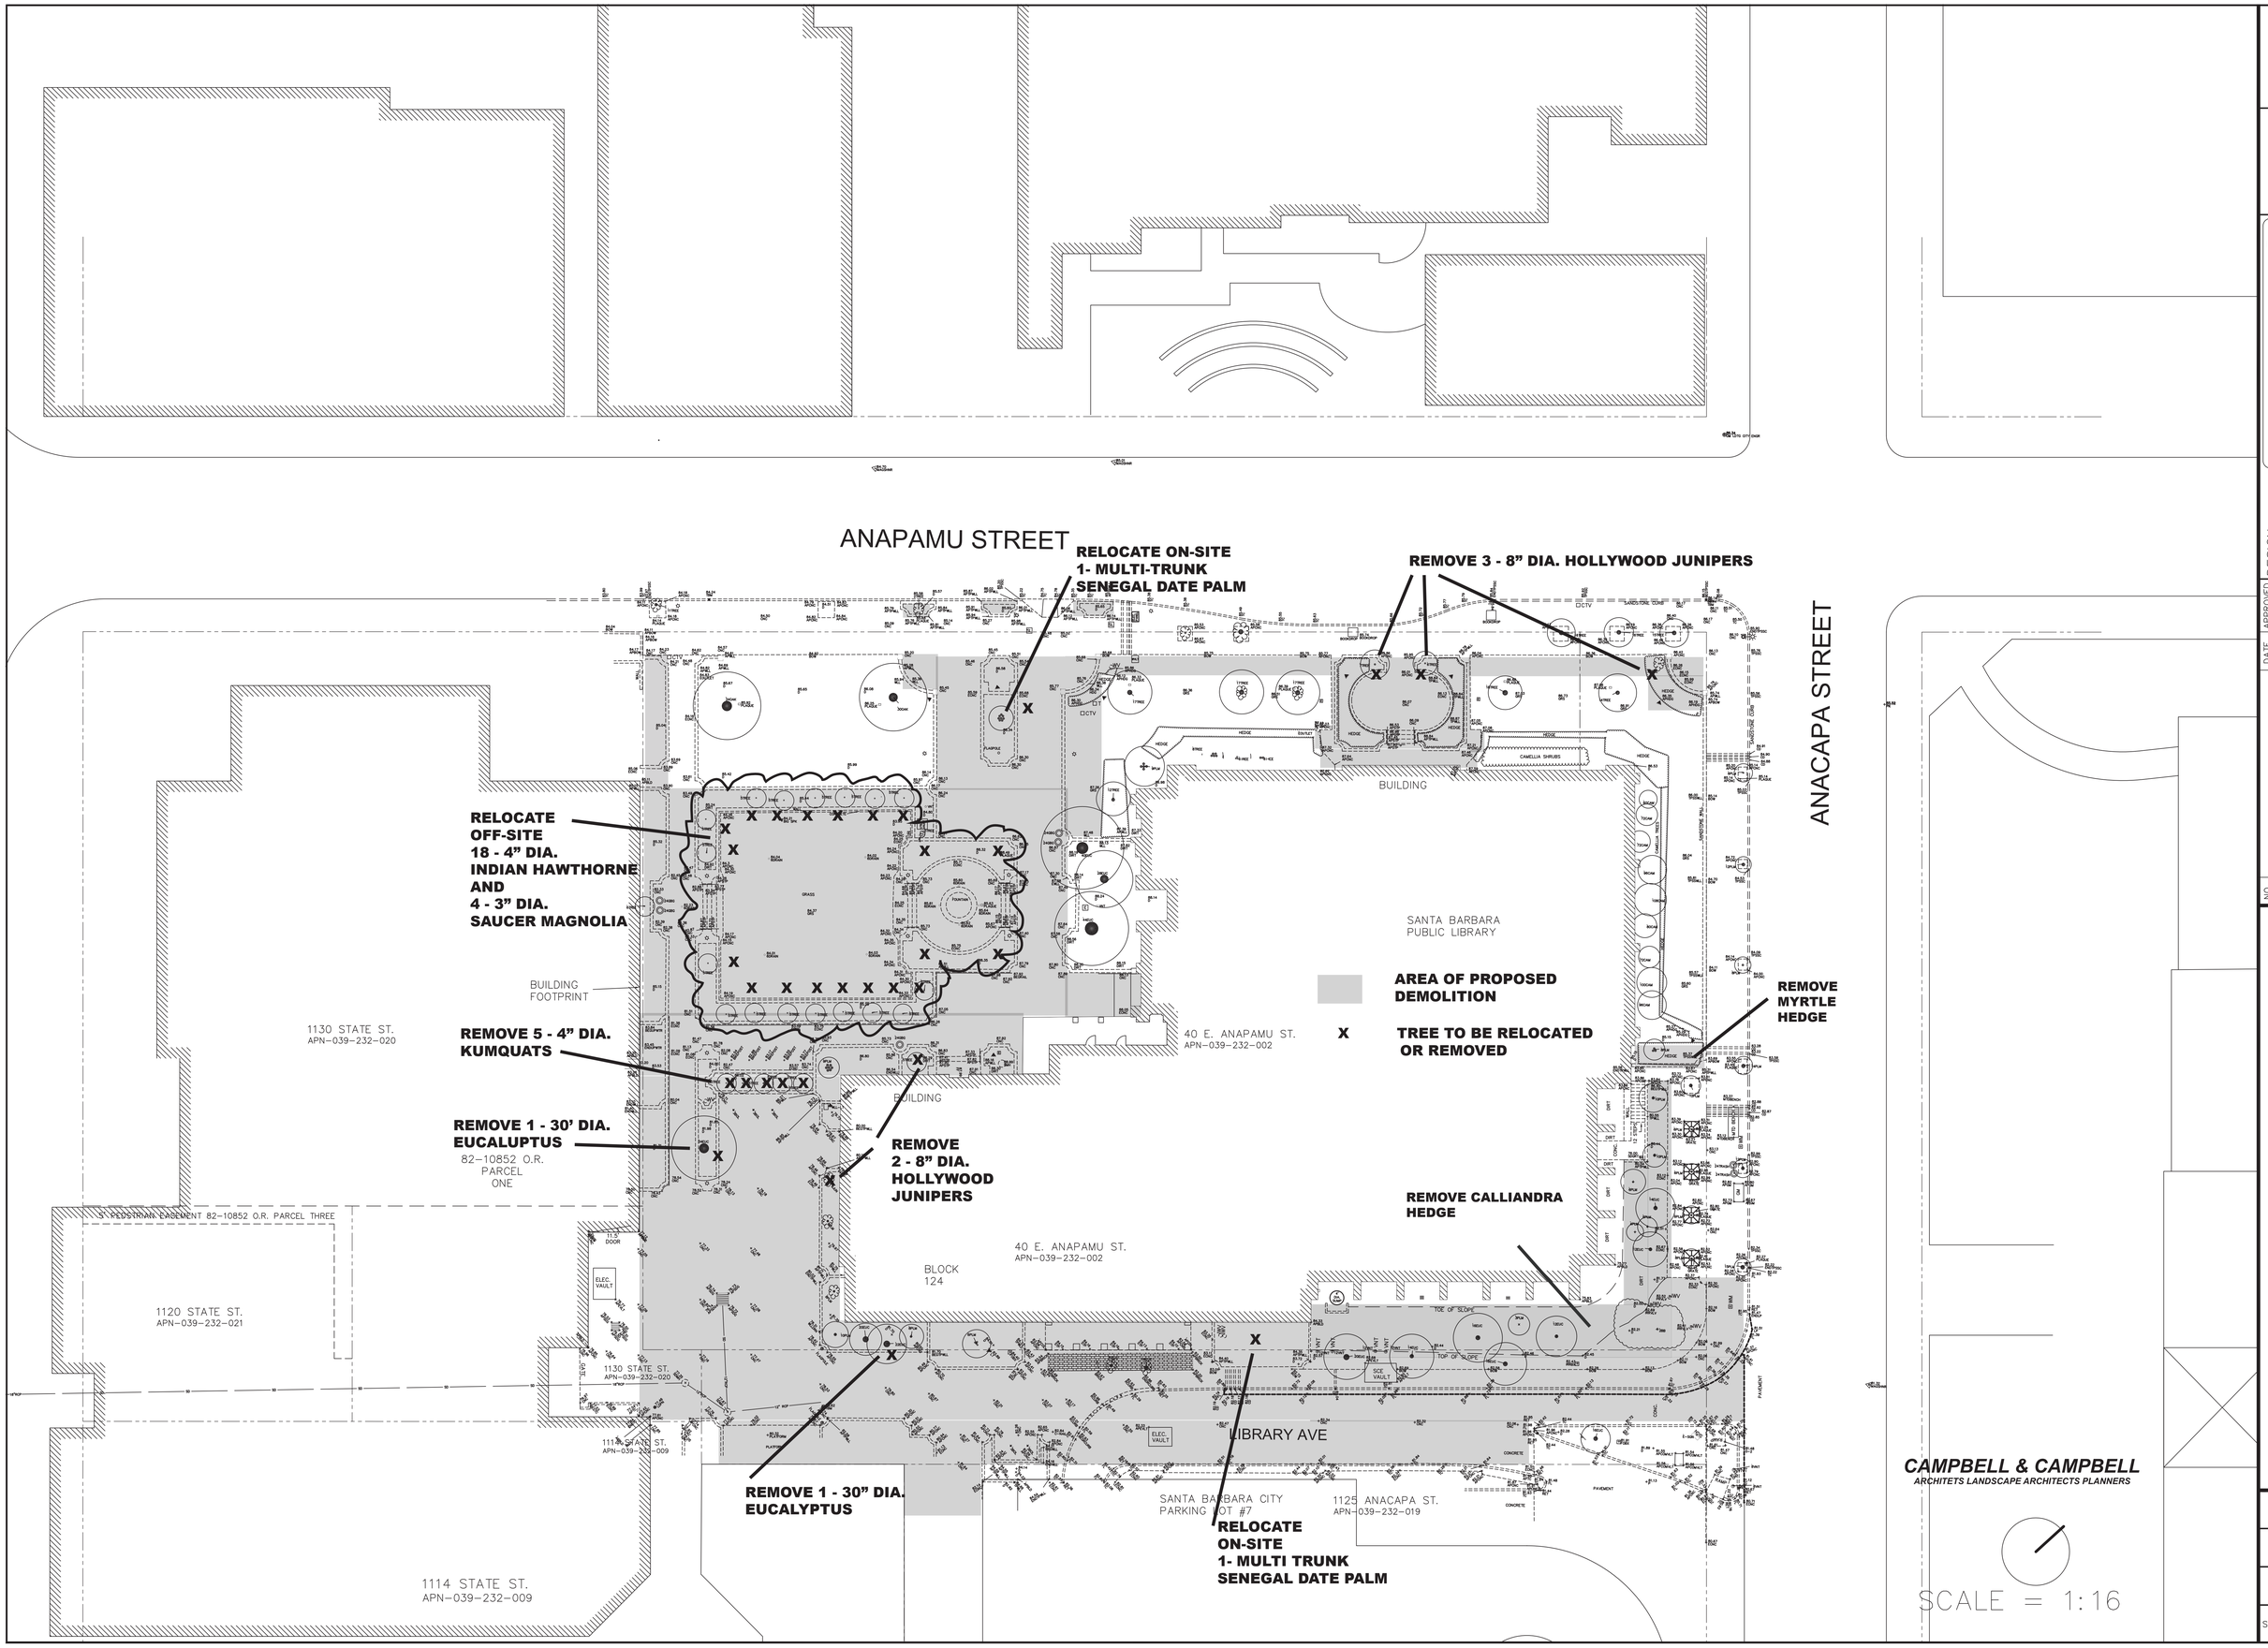

PUBLIC WORKS
DEPARTMENT
ENGINEERING DIVISION

APPROVED: _____ DATE NA
CITY ENGINEER
ORIGINAL SIGNED DATE

DESIGN
DRAWN
CHECKED

NO.	REVISIONS	DATE	APPROVED

SANTA BARBARA CENTRAL LIBRARY
PLAZAA AND PASEOS IMPROVEMENTS

DEMOLITION PLAN

JANUARY 2, 2014

CAMPBELL & CAMPBELL
ARCHITETS LANDSCAPE ARCHITECTS PLANNERS

SCALE = 1:16

NA
PBW. NO.

NA BID NO. | NA SHT. DES.

L- 0.3
DWG. NO.

SHT. 1 OF 1