CITY OF SANTA BARBARA

PROJECT TITLE

PROJECT NO. XXXX, BID NO. XXXX

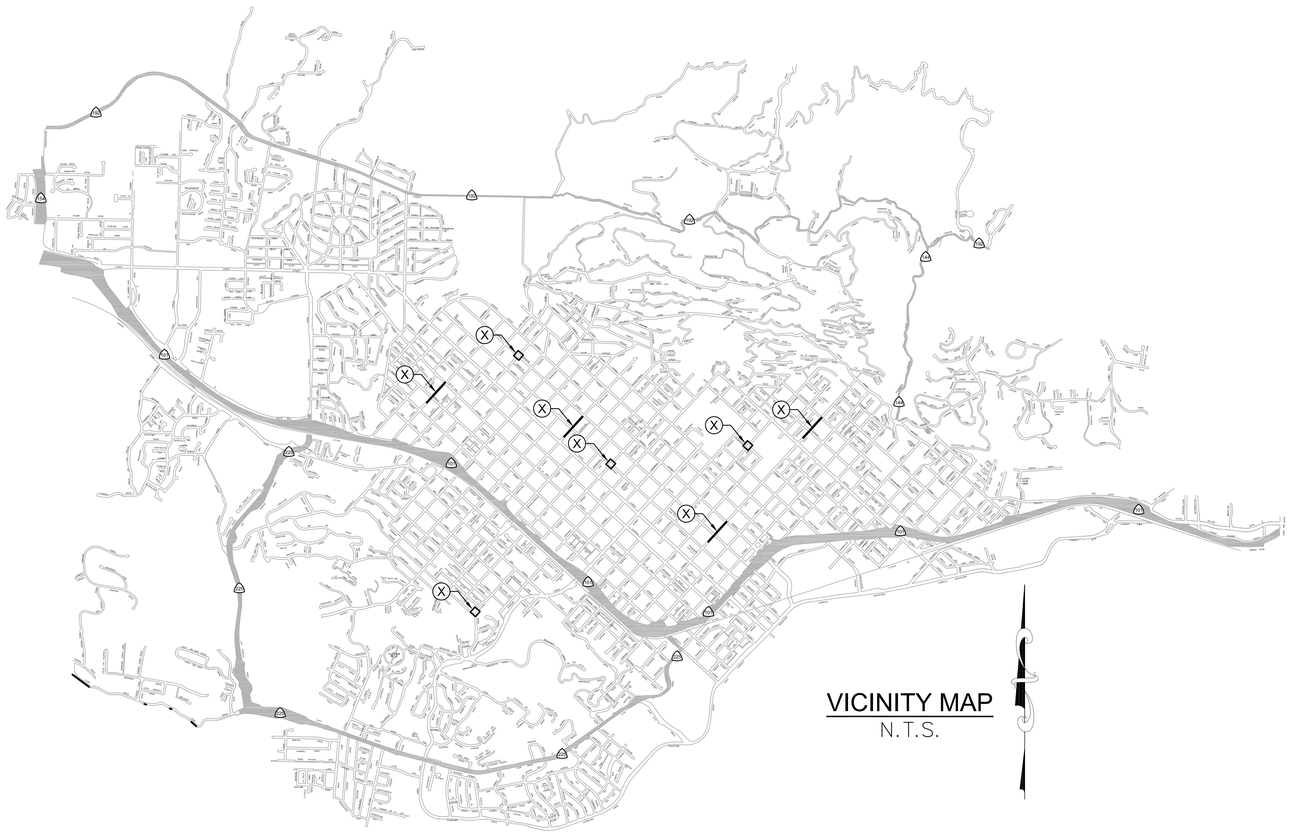

VICINITY MAP
N.T.S.

SHEET INDEX

SHEET #	SHEET DESIGNATOR	TITLE	DESCRIPTION
1		TITLE SHEET	TITLE SHEET
2		PROJECT LOCATIONS	PROJECT LOCATIONS
3		MICHELTORENA STREET	AT GARDEN STREET
4		GUTIERREZ STREET	AT VOLUNTARIO STREET
5		GUTIERREZ STREET	AT ELIZABETH STREET
6		GUTIERREZ STREET	AT SOLEDAD STREET

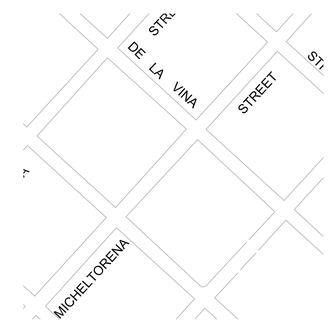

PROJECT LOCATION MAP
N.T.S.

Know what's **below.**
Call before you dig.

SYMBOL LEGEND

- EXISTING WATER MAIN
- EXISTING GAS MAIN
- EXISTING SEWER MAIN
- EXISTING SCE MAIN
- EXISTING TELEPHONE MAIN
- EXISTING STORM DRAIN MAIN
- EXISTING FENCE
- RIGHT OF WAY LINE
- EXISTING CABLE TV
- EXISTING EDGE OF PAVEMENT
- EXISTING FLOWLINE
- EXISTING FIRE HYDRANT
- EXISTING WATER VALVE
- EXISTING GAS VALVE
- EXISTING GAS METER
- EXISTING WATER METER
- EXISTING TELEPHONE MANHOLE
- EXISTING ELECTRIC PULL BOX
- EXISTING POWER POLE
- EXISTING STREET SIGN
- EXISTING STREET LIGHT
- EXISTING CITY MONUMENT
- EXISTING IP SURVEY MARKER

ABBREVIATION LEGEND

BM	BENCHMARK
BOW	BACK OF WALK
CTV	CABLE TELEVISION
E	ELECTRICAL
ECONC	EDGE OF CONCRETE
FH	FIRE HYDRANT
FL	FLOW LINE
FOW	FRONT OF WALK
G	GAS
MH	MANHOLE
NTS	NOT TO SCALE
R/W	RIGHT OF WAY
S	SEWER
SD	STORM DRAIN
T	TELEPHONE
TC	TOP OF CURB
TMH	TELEPHONE MANHOLE
P	PAVEMENT
W	WATER

FUND MANAGER _____ DATE _____

SUPERVISING CIVIL ENGINEER _____ DATE _____

PUBLIC WORKS DEPARTMENT
ENGINEERING DIVISION

APPROVED: _____ CITY ENGINEER _____ DATE _____
ORIGINAL SIGNED DATE

DESIGN —
DRAWN —
CHECKED —

30 % DRAFT

NO.	REVISIONS	DATE	APPROVED

PBW. NO. -
BID NO. - SHT. DES. -
DWG. NO. -
SHT. - OF -

H:\AutoCad\Website\Standard Title Sheet.dwt, 10/1/2013 3:47 PM, Yanez, Laura

INSERT
COMPANY
LOGO
HERE

PUBLIC WORKS
DEPARTMENT
ENGINEERING DIVISION

APPROVED:

CITY ENGINEER _____ DATE _____

ORIGINAL SIGNED DATE _____

DESIGN ____ __
DRAWN ____ __
CHECKED ____ __

NO.	DATE	APPROVED

REVISIONS

PROJECT TITLE
MAJOR INFO
MINOR INFO

PBW. NO. -

BID NO. - | SHT. DES. -

DWG. NO. -

SHT. - OF -

PROPERTY LINES
ARE APPROXIMATE

Know what's **below.**
Call before you dig.

0 0.5 1
SCALE: 1"=10'

PROJECT ENGINEER _____ DATE _____

H:\AutoCad\Website\SB Standard – Sheet.dwt; 10/1/2013 3:49 PM; Yanez, Laura