CONTRIBUTING DRAINAGE AREAS

AREA #:	AREA:	Q-25:	DESCRIPTION:
AREA 1:	44.8 AC.	111.59cfs	CALLE LAS CALERAS INLET DRAINAGE AREA.
AREA 2:	50.3 AC.	125.29cfs	WESTERN CLIFF DRIVE INLET DRAINAGE AREA.
AREA 3:	33,908 S.F.	1.84cfs	EASTERN CLIFF DRIVE INLET DRAINAGE AREA.
AREA 4:	42,583 S.F.	3.16cfs	UPPER SEA LEDGE LANE DRAINAGE AREA.
AREA 5:	2.29 AC.	6.87cfs	LOWER SEA LEDGE LANE DRAINAGE AREA.

Penfield & Smith
ENGINEERS • SURVEYORS • PLANNERS
SANTA BARBARA CAMARILLO SANTA MARIA LANCASTER

EXHIBIT A
DUNLAP RESIDENCE DRAINAGE STUDY
SANTA BARBARA, CA

17094.01 17094\CITY TOPO.DWG 1" = 200'

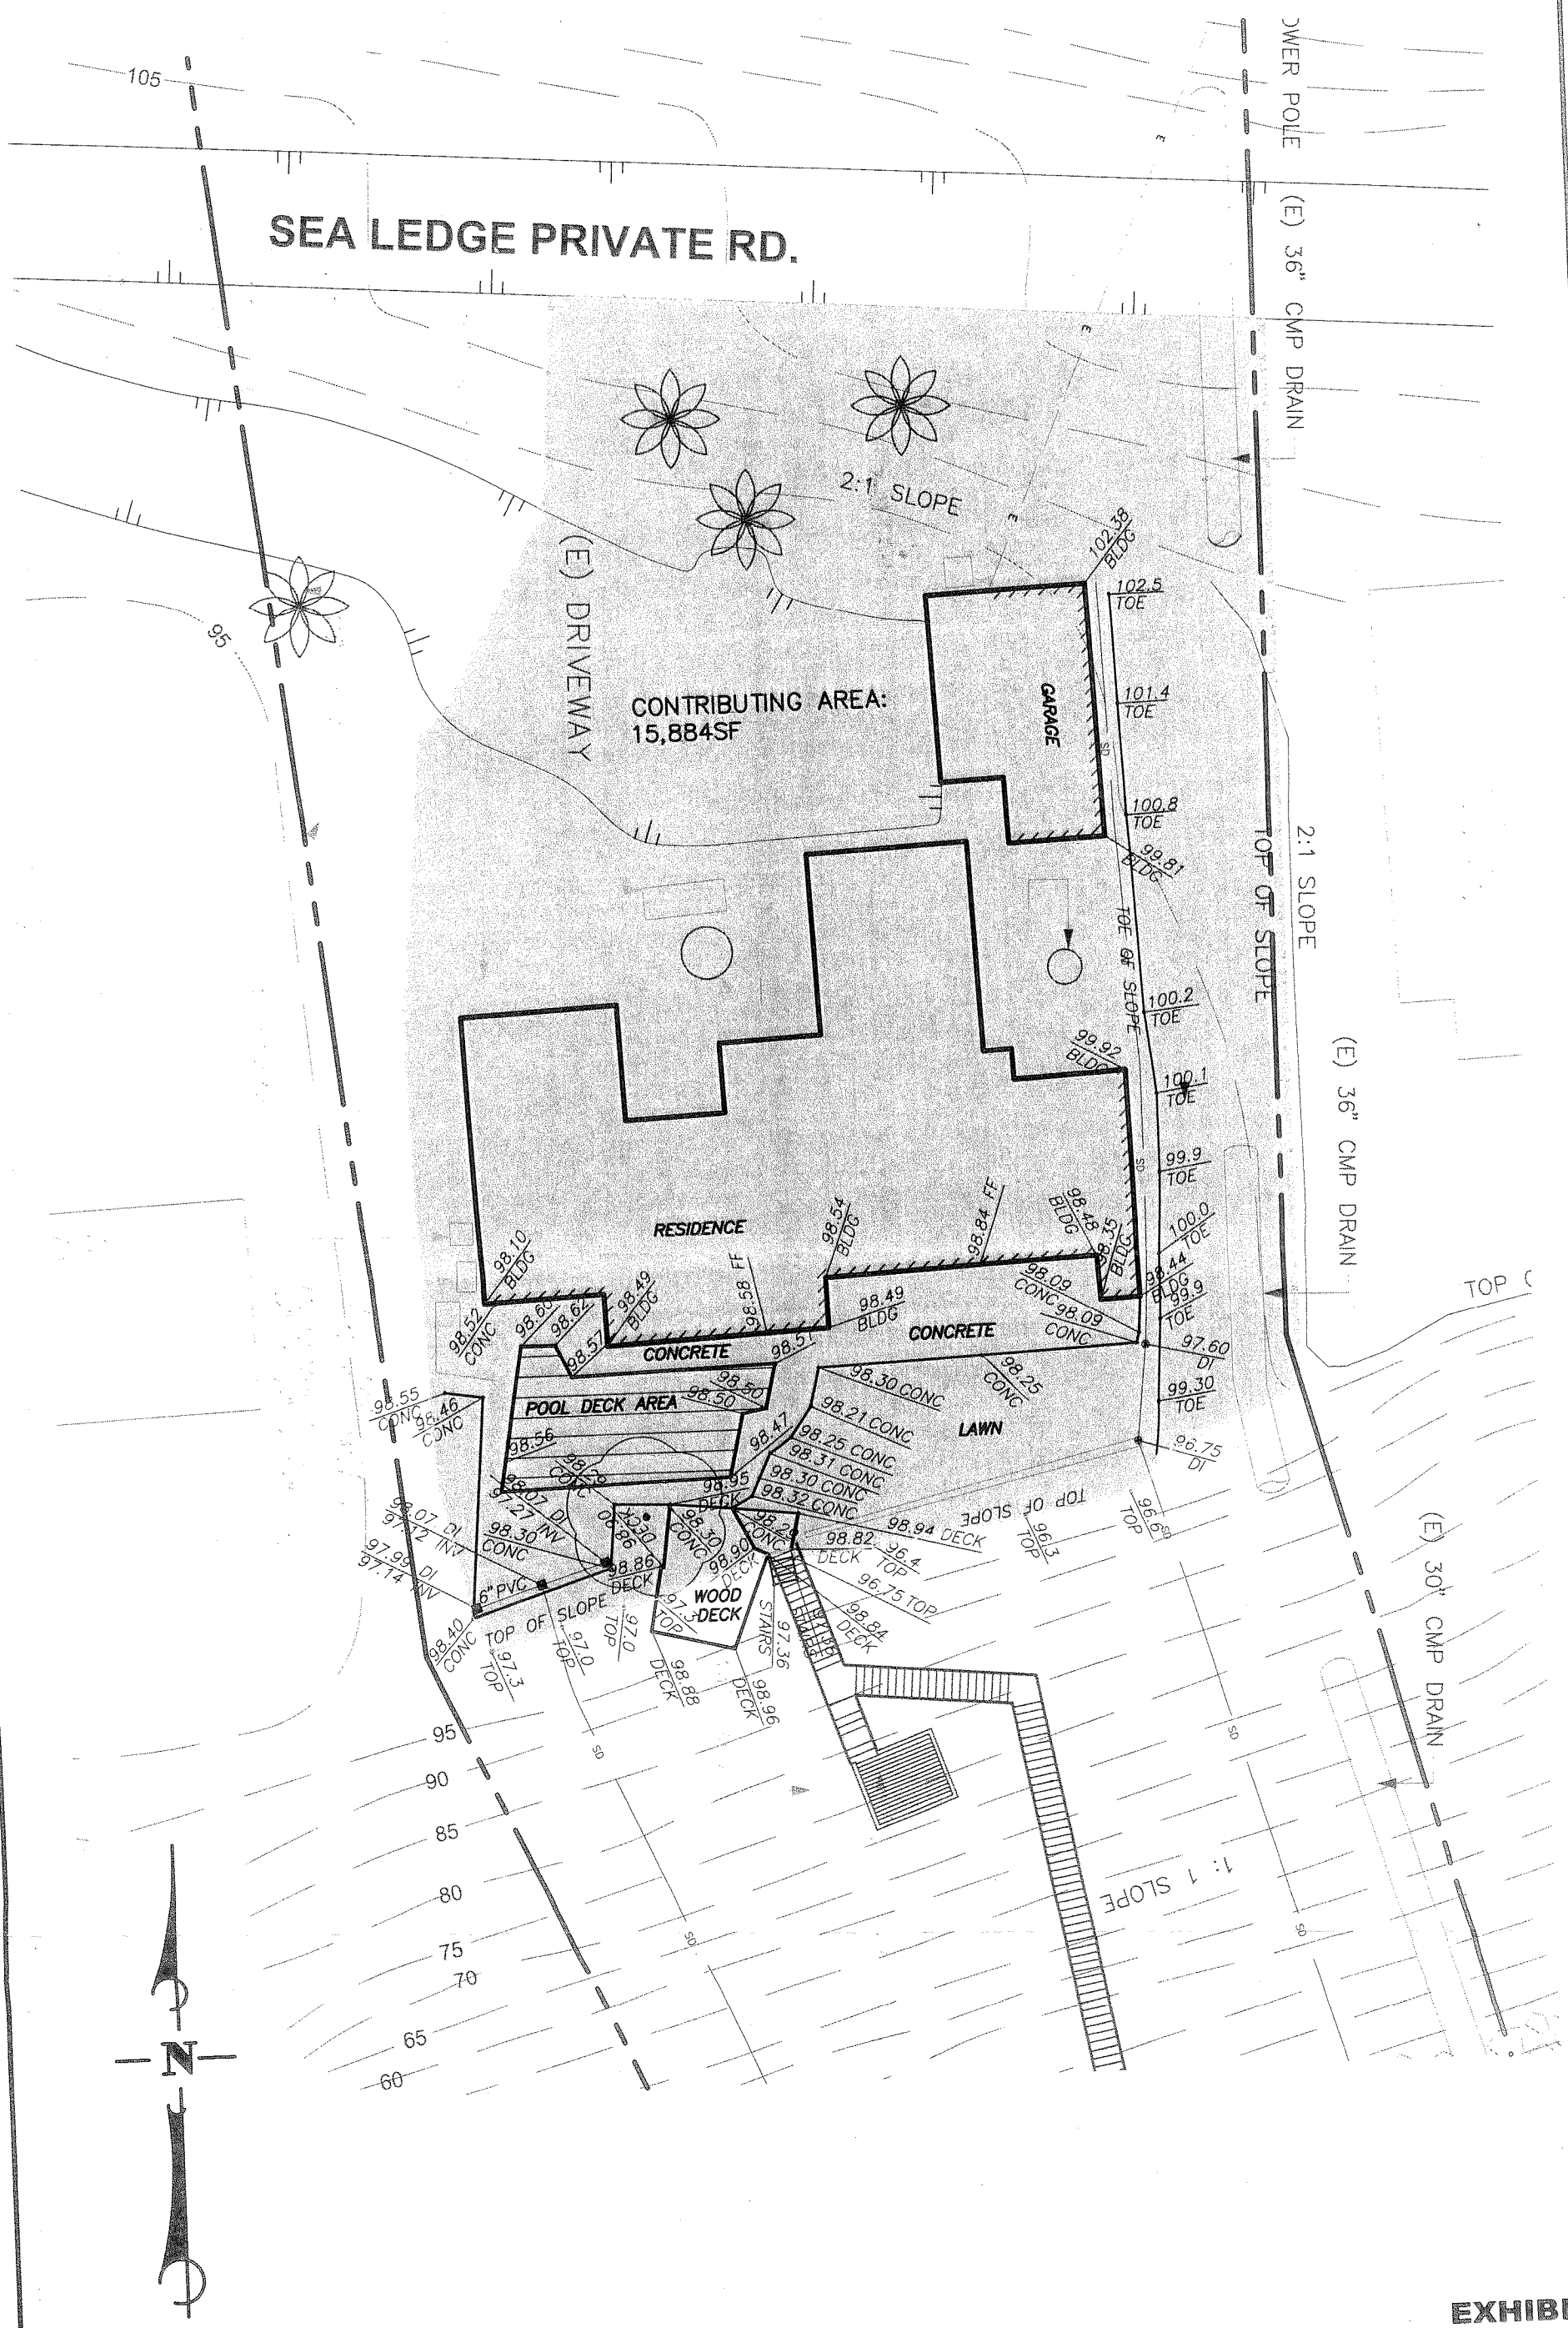

EXHIBIT B
DUNLAP RESIDENCE
BACKYARD DRAINAGE AREA
SANTA BARBARA, CA

Penfield & Smith
ENGINEERS • SURVEYORS • PLANNERS
SANTA BARBARA CAMARILLO SANTA MARIA LANCASTER

17094.01 17094GP.dwg 1" = 20'