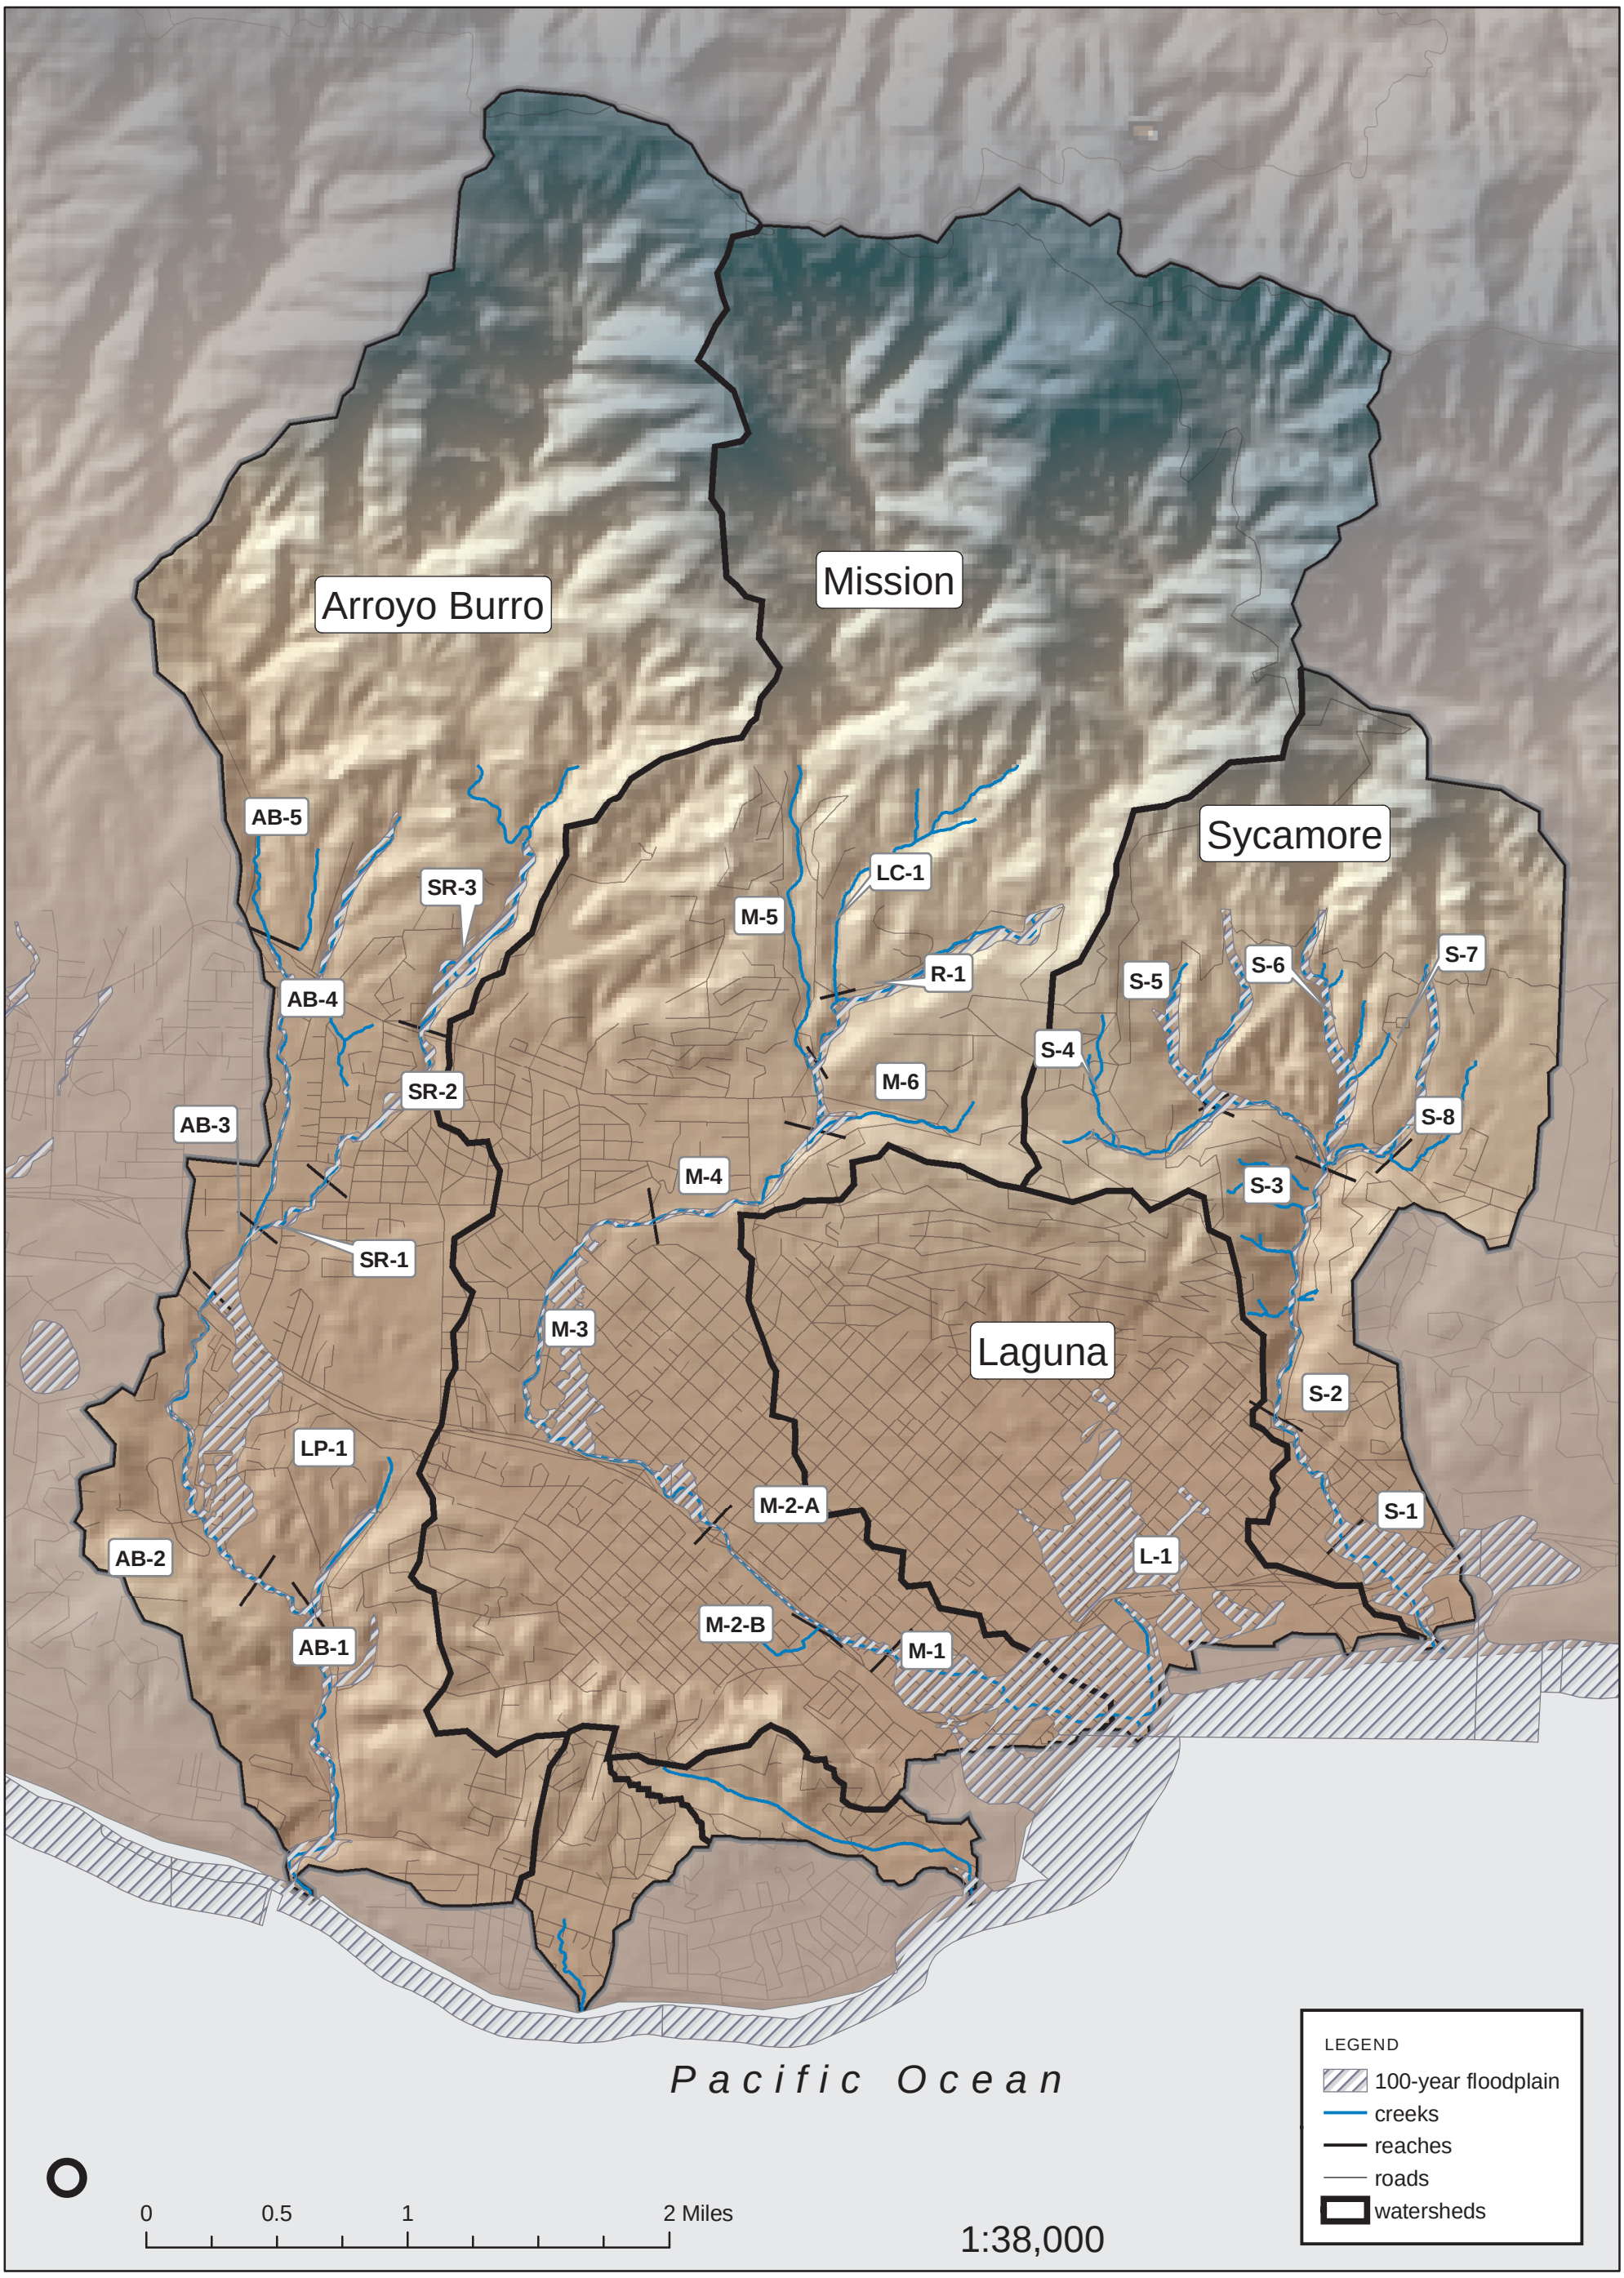

DATE: 5/17/05
PROJECT: Santa Barbara Watershed
PROJECT NUMBER: 240073
DRAWN BY: JRK
APPROVED:

QUESTA ENGINEERING CORP.
Civil Environmental & Water Resources
P.O. Box 70356 1220 Brickyard Cove Road Point Richmond, CA 94807

FEMA 100-year Floodplain

Existing Conditions Study of the Arroyo Burro, Mission, Sycamore, & Laguna Watersheds

FIGURE

4-10