ATTACHMENT 3

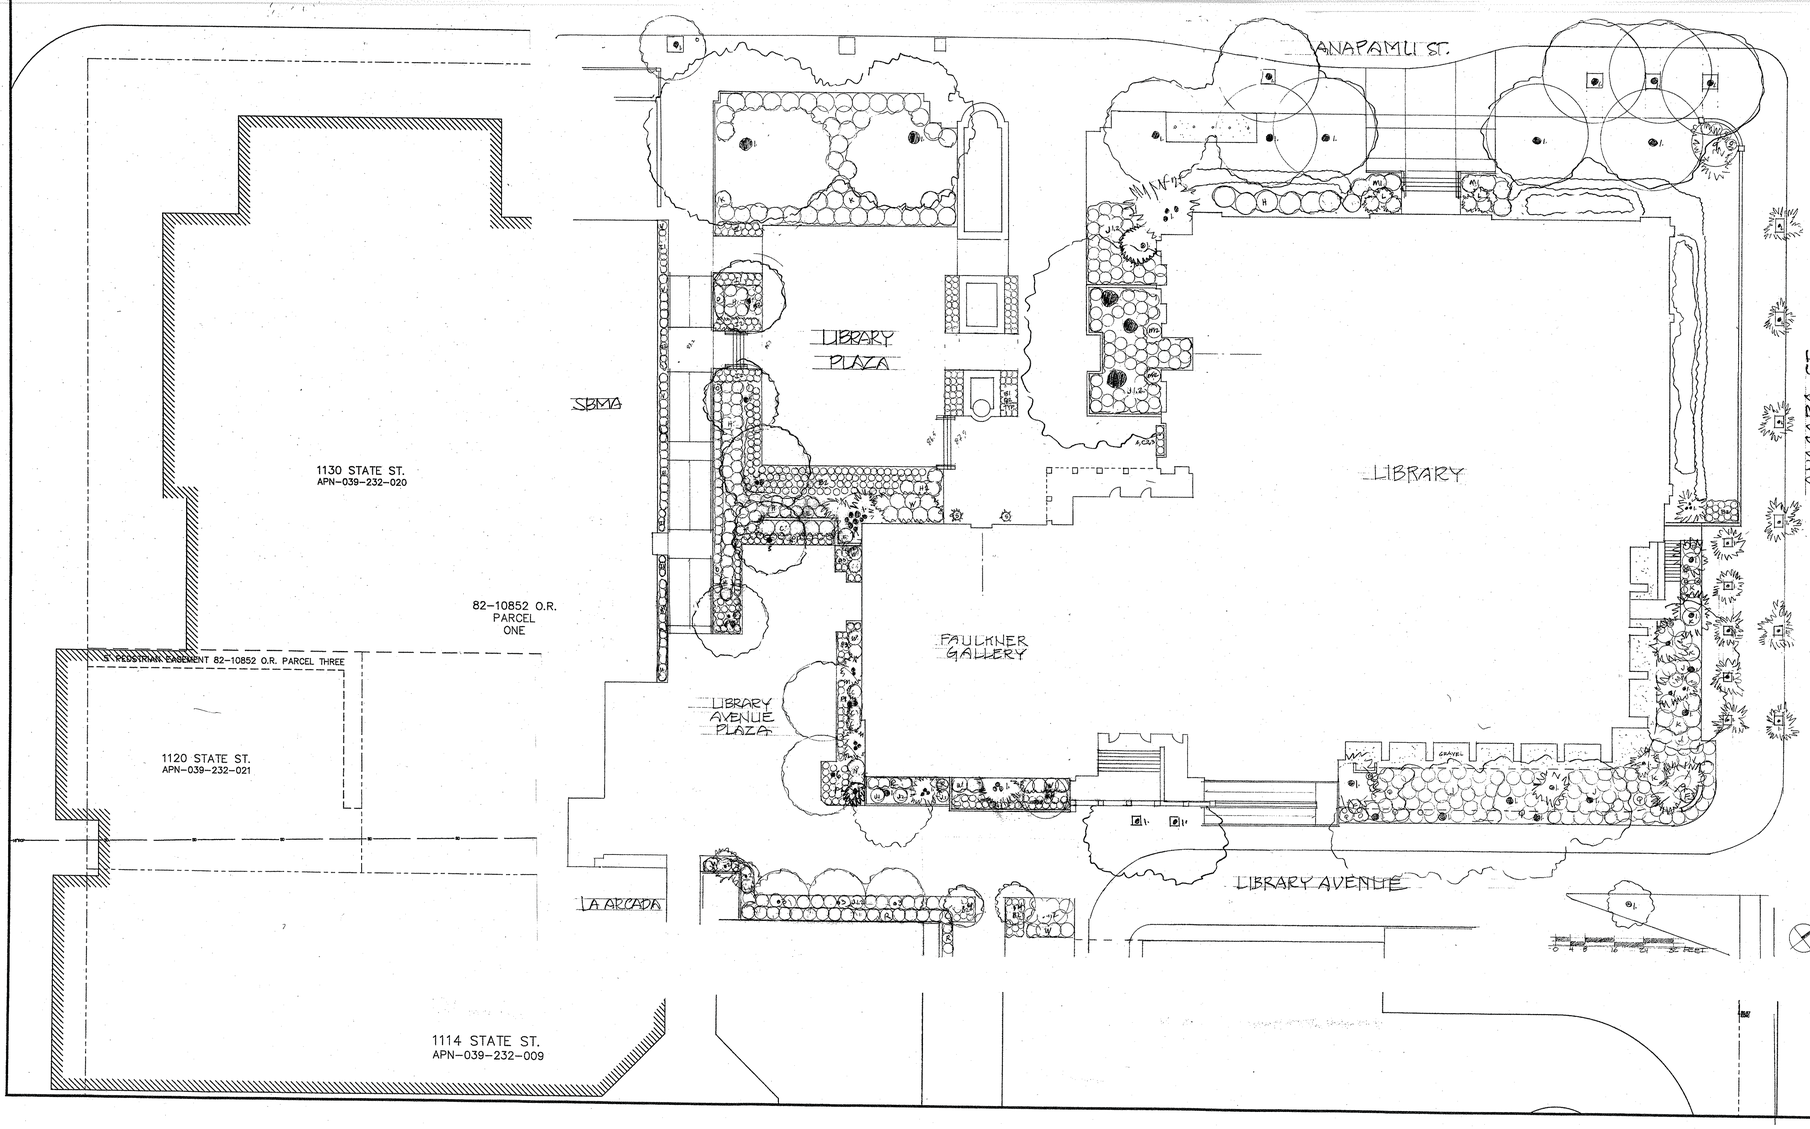

Trees:
1. Existing
2. *+Brahea edulus – Guadalupe Island Palm
3. *Hymenosperum flavum – Sweet Shade
4. +Markhamia hildebrantii - Nile Tulip Tree
5. *+Olea europa 'Swann Hill'
6. *Platanus racemosa – Western Sycamore
7. Relocated on-site

Shrubs/Perennials/Groundcovers:
- A. +Aeonium –
  1. 'Blackbeard'
  2. 'Gary's Shadow'
- B. *Agapanthus
  1. 'Blue Storm'
  2. 'Storm Cloud'
- C. *+Aloe x spinosissima – Spider Aloe
- D. *Aspidistra elatior – Cast Iron Plant
- E. *+Bauhinia galpinii – Red Orchid Bush
- F. *+Bougainvillea 'Oo-La-La'
- G. *Camellia
  1. Jordan's Pride
  2. Kramers Supreme
  3. Nuccios Gem
- H. *Carissa grandiflora
  1. 'Tomlisson'
  2. 'Tuttle'
- I. *+Clivia miniata
  1. 'Comstock Lode'
  2. 'Broadleaved Yellow'
- J. *+Correa – Australian Fuchsia
  1. 'Dusky Bells'
  2. 'Ray's Tangerine'
- K. *+Cotoneaster dammeri 'Lowfast'
- L. *+Doryanthus palmeri – Giant Spear Lily
- M. *Ilex cornuta
  1. 'Berries Jullee'
  2. 'Needlepoint'
- N. *Jasminum angulare – South African Jasmine
- O. *Justica brandegeana – Shrimp Plant
- P. *+Kniphofia
  1. 'Nancy's Red'
  2. 'Red Hot Popsicle'
  3. 'Shining Sceptre'
- Q. *+Lantana montevidensis 'Lavender Swirl'
- R. *+Ligustrum japonicum 'Rotundifolium'
- S. *+Phormium cookianum – New Zealand Flax
- T. *+Pittosporum tobira 'Wheeler's Dwarf'
- U. *+Punica granatum 'Nana' – Dwarf Pomegranate
- V. +Ruscus hypoglossum – Butcher's Broom
- W. *+Strelitzia reginae – Bird of Paradise

*El Pueblo Viejo Plant List
+Drought adapted

CAMPBELL & CAMPBELL
JANUARY 2, 2014

SCALE = 1:16

PUBLIC WORKS DEPARTMENT
ENGINEERING DIVISION
APPROVED: CITY ENGINEER DATE NA
ORIGINAL SIGNED DATE

DESIGN
DRAWN
CHECKED
APPROVED
DATE

NO. REVISIONS

SANTA BARBARA CENTRAL LIBRARY
PLAZAS AND PASEOS IMPROVEMENTS

PROPOSED SITE PLAN PLANTING

NA
PBW. NO.

NA BID NO. | NA SHT. DES.

L 1.1
DWG. NO.

SHT. 1 OF 1