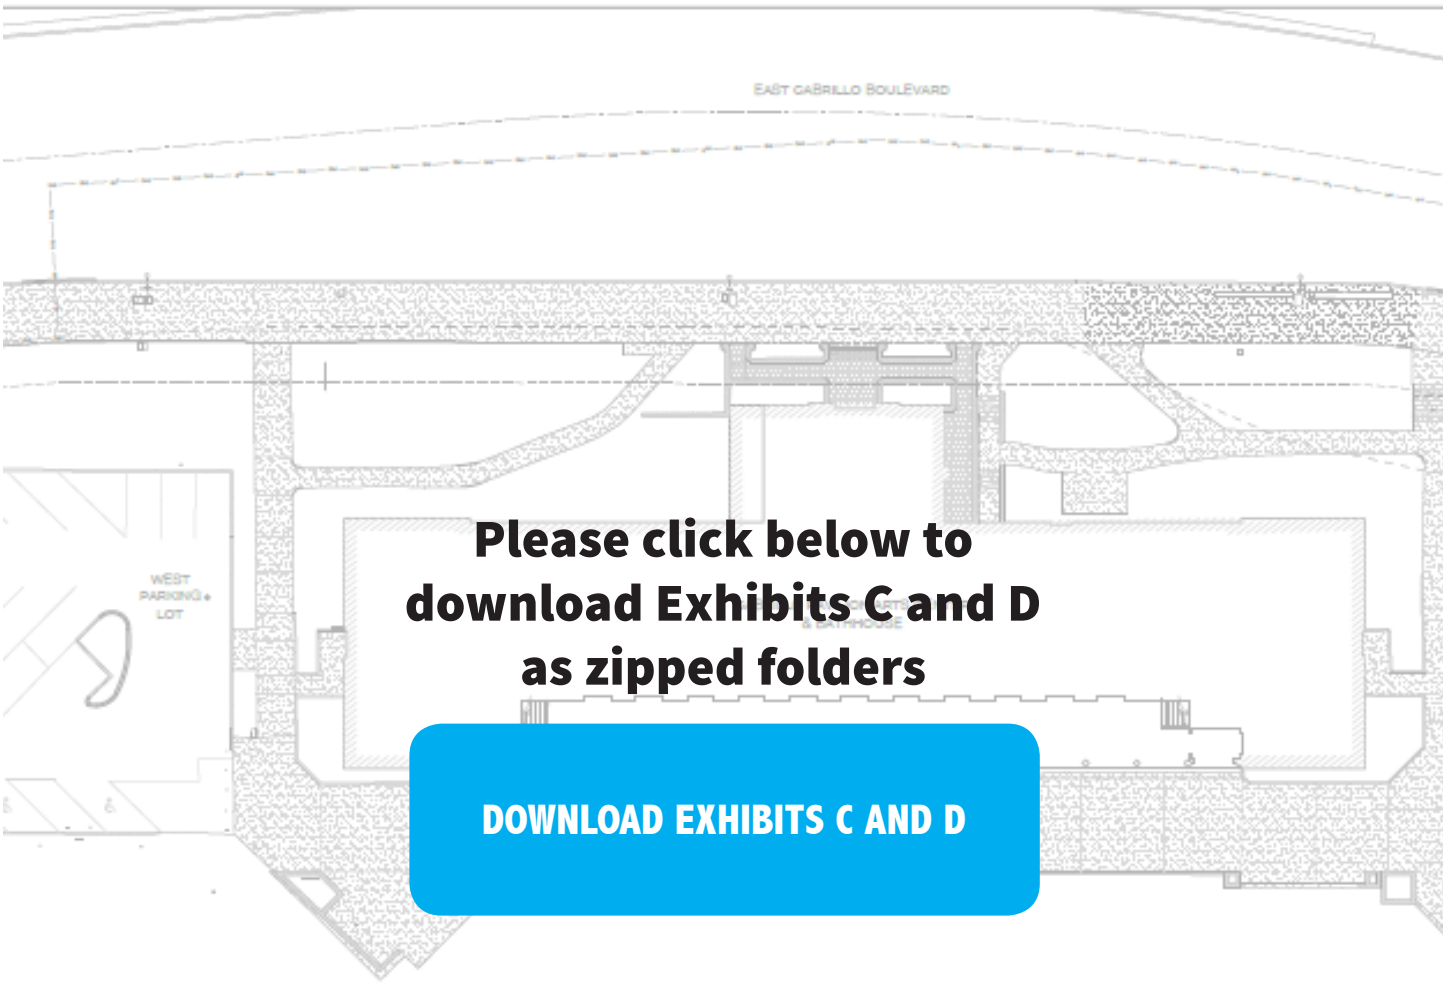

Please click below to download Exhibits C and D as zipped folders

DOWNLOAD EXHIBITS C AND D

Existing Site Map

Lot Coverage Data Summary

[FOR DISTURBED AREAS ONLY AS A RESULT OF PROJECT]

(REFER TO FORM 6 PROJECT STATISTICS THIS SHEET FOR TOTAL SITE)

	Existing		Proposed	
(Impervious)				
Building Footprint	19,604 sf	16.7%	19,604 sf	16.7%
Paving (Concrete Walkways)	17,749 sf	20.1%	20,397 sf	25.1%
Site Walls	701 sf	0.8%	1,493 sf	1.6%
Paving (Asphalt) - See Note #1				
West Parking Lot	16,719 sf	14.9%	10,884 sf	12.5%
East Parking Lot	11,813 sf	15.1%	9,040 sf	10.5%
Portico (Covered)	2,857 sf	3.3%	2,857 sf	3.5%
(Impervious Subtotal)	69,747 sf	67.8%	68,389 sf	66.3%
(Pervious)				
Planters/Landscaping	20,297 sf	26.7%	20,714 sf	26.9%
Beach Sand - See Note #2	5,060 sf	5.5%	806 sf	0.6%
Parking - See Note #1				
West Parking Lot	0 sf	0.0%	3,267 sf	3.7%
East Parking Lot	0 sf	0.0%	2,223 sf	2.5%
(Pervious Subtotal)	25,357 sf	32.3%	26,736 sf	33.7%
TOTAL PROJECT AREA - see Note #3	95,116 sf	100.0%	95,116 sf	100.0%

Notes:
1. Disturbed areas as a result of project only.
2. Beach Sand which may include portions of old road.
3. Net site (parcel) area. Figure shown is area of disturbance this project only.

Building Floor Area Data Summary

(REFER TO FORM 6 PROJECT STATISTICS THIS SHEET)

	Existing Gross	Existing Net	Proposed Gross	Proposed Net
Pavilion & Bathhouse				
First Floor	19,604 sf	10,166 sf	19,604 sf	10,166 sf
Portico (Covered)	2,857 sf	2,836 sf	2,857 sf	2,836 sf
Subtotal	16,671 sf	12,991 sf	16,671 sf	12,991 sf
Second Floor	6,466 sf	4,664 sf	6,466 sf	4,788 sf
Enclosed Terrace	1,577 sf	1,355 sf	957 sf	846 sf
Equipment Platform - West	n/a	595 sf	n/a	0 sf
Equipment Platform - East	n/a	366 sf	n/a	0 sf
Covered Area	0 sf	0 sf	889 sf	846 sf
Terrace (Uncovered)	1,104 sf	1,104 sf	1,824 sf	1,824 sf
Subtotal	8,870 sf	8,260 sf	9,886 sf	7,789 sf
TOTAL FLOOR AREA	25,660 sf	21,341 sf	26,556 sf	20,774 sf

	Existing Gross	Existing Net	Proposed Gross	Proposed Net
Detached Structures				
Area (Covered Walkway)	1,470 sf	1,466 sf	1,470 sf	1,466 sf
Trash Enclosure	148 sf	155 sf	427 sf	556 sf

Notes:
1. Proposed Net Reduction due to elevator shaft (counted on First Floor).
2. (E) Offices, Storage & associated circulation at mezzanines removed/converted to equipment platform with Mechanical/Duct spaces: Mechanical/Duct spaces not counted.
3. For areas with ceiling height ≥6'.
4. See Sheets G.201 and G.202 for floor area by tenant.

RENO
CABRILLO PAVILION
1118 E
SANTA